
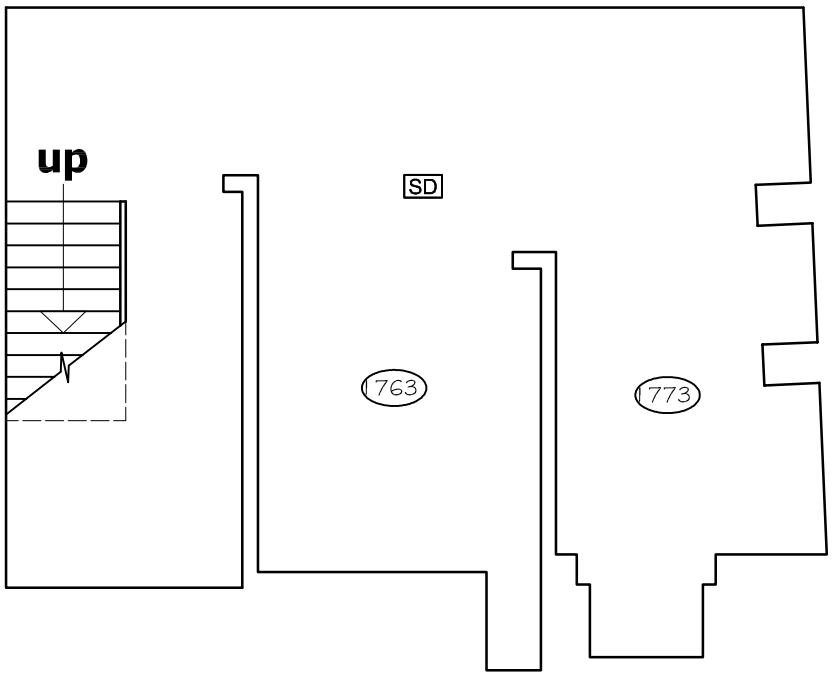


CELLAR PLAN

0 1m 2 3 4 5

0.5 1.5

Scale 1:50

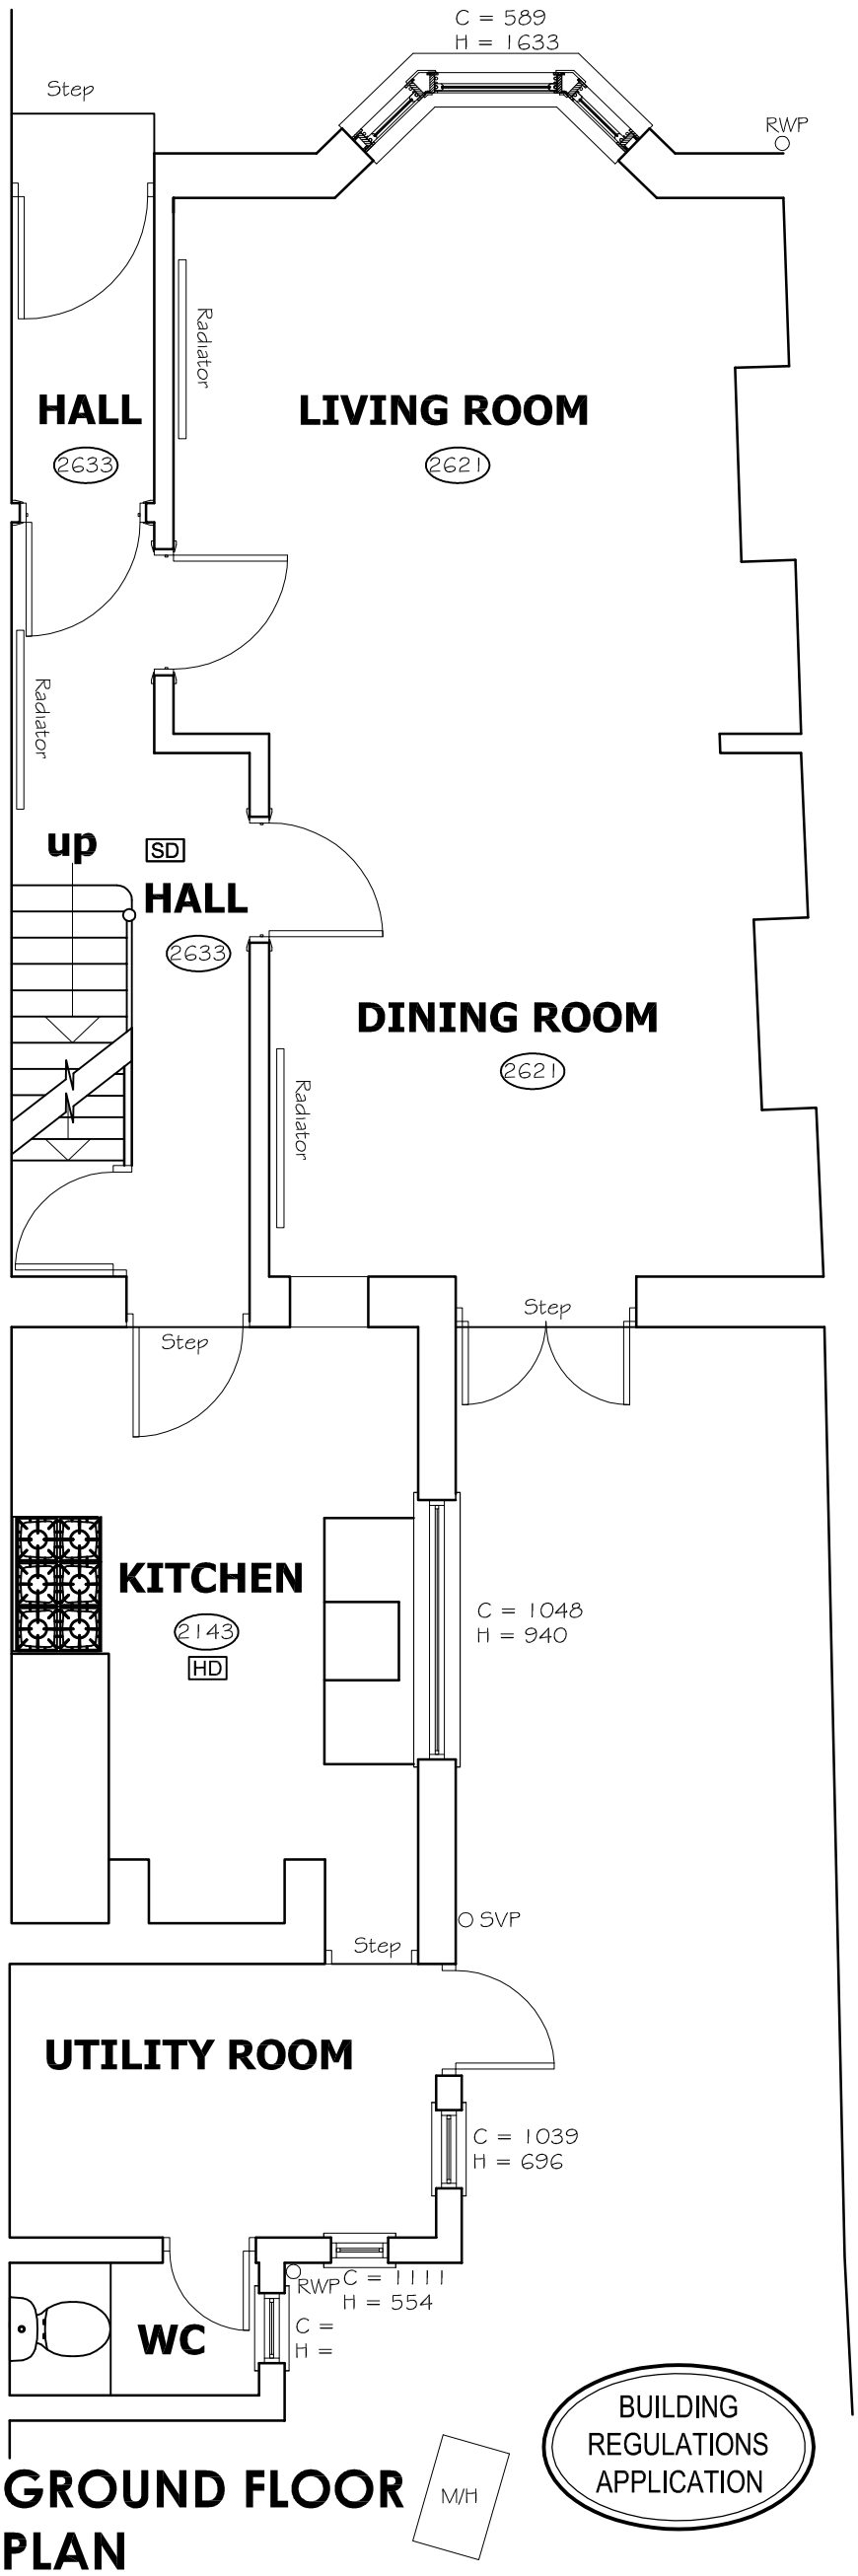

GROUND FLOOR PLAN

BUILDING REGULATIONS APPLICATION

Project 17 Buckingham Road Shoreham By Sea East Sussex BN43 5UA	Client Mr & Mrs Holmen-Reddi	Title Existing Cellar and Ground Floor Plans Drawn by: JW Scale: 1:50 @ A3 Date: Jan 2016 Drawing No.: SHR/11/15/P/03	*John Woodhams* *Architectural Consultant* *Flat 2* *37-38 Bedford Square* *Brighton, BN1 2PL* *woodhamsjohn@gmail.com* *T: 01273 725828*