


Existing Layout
Drg No 4742/02
Scale 1:50 on A3
Scale bar 1:100
0 0
1m 10m

GROUND FLOOR

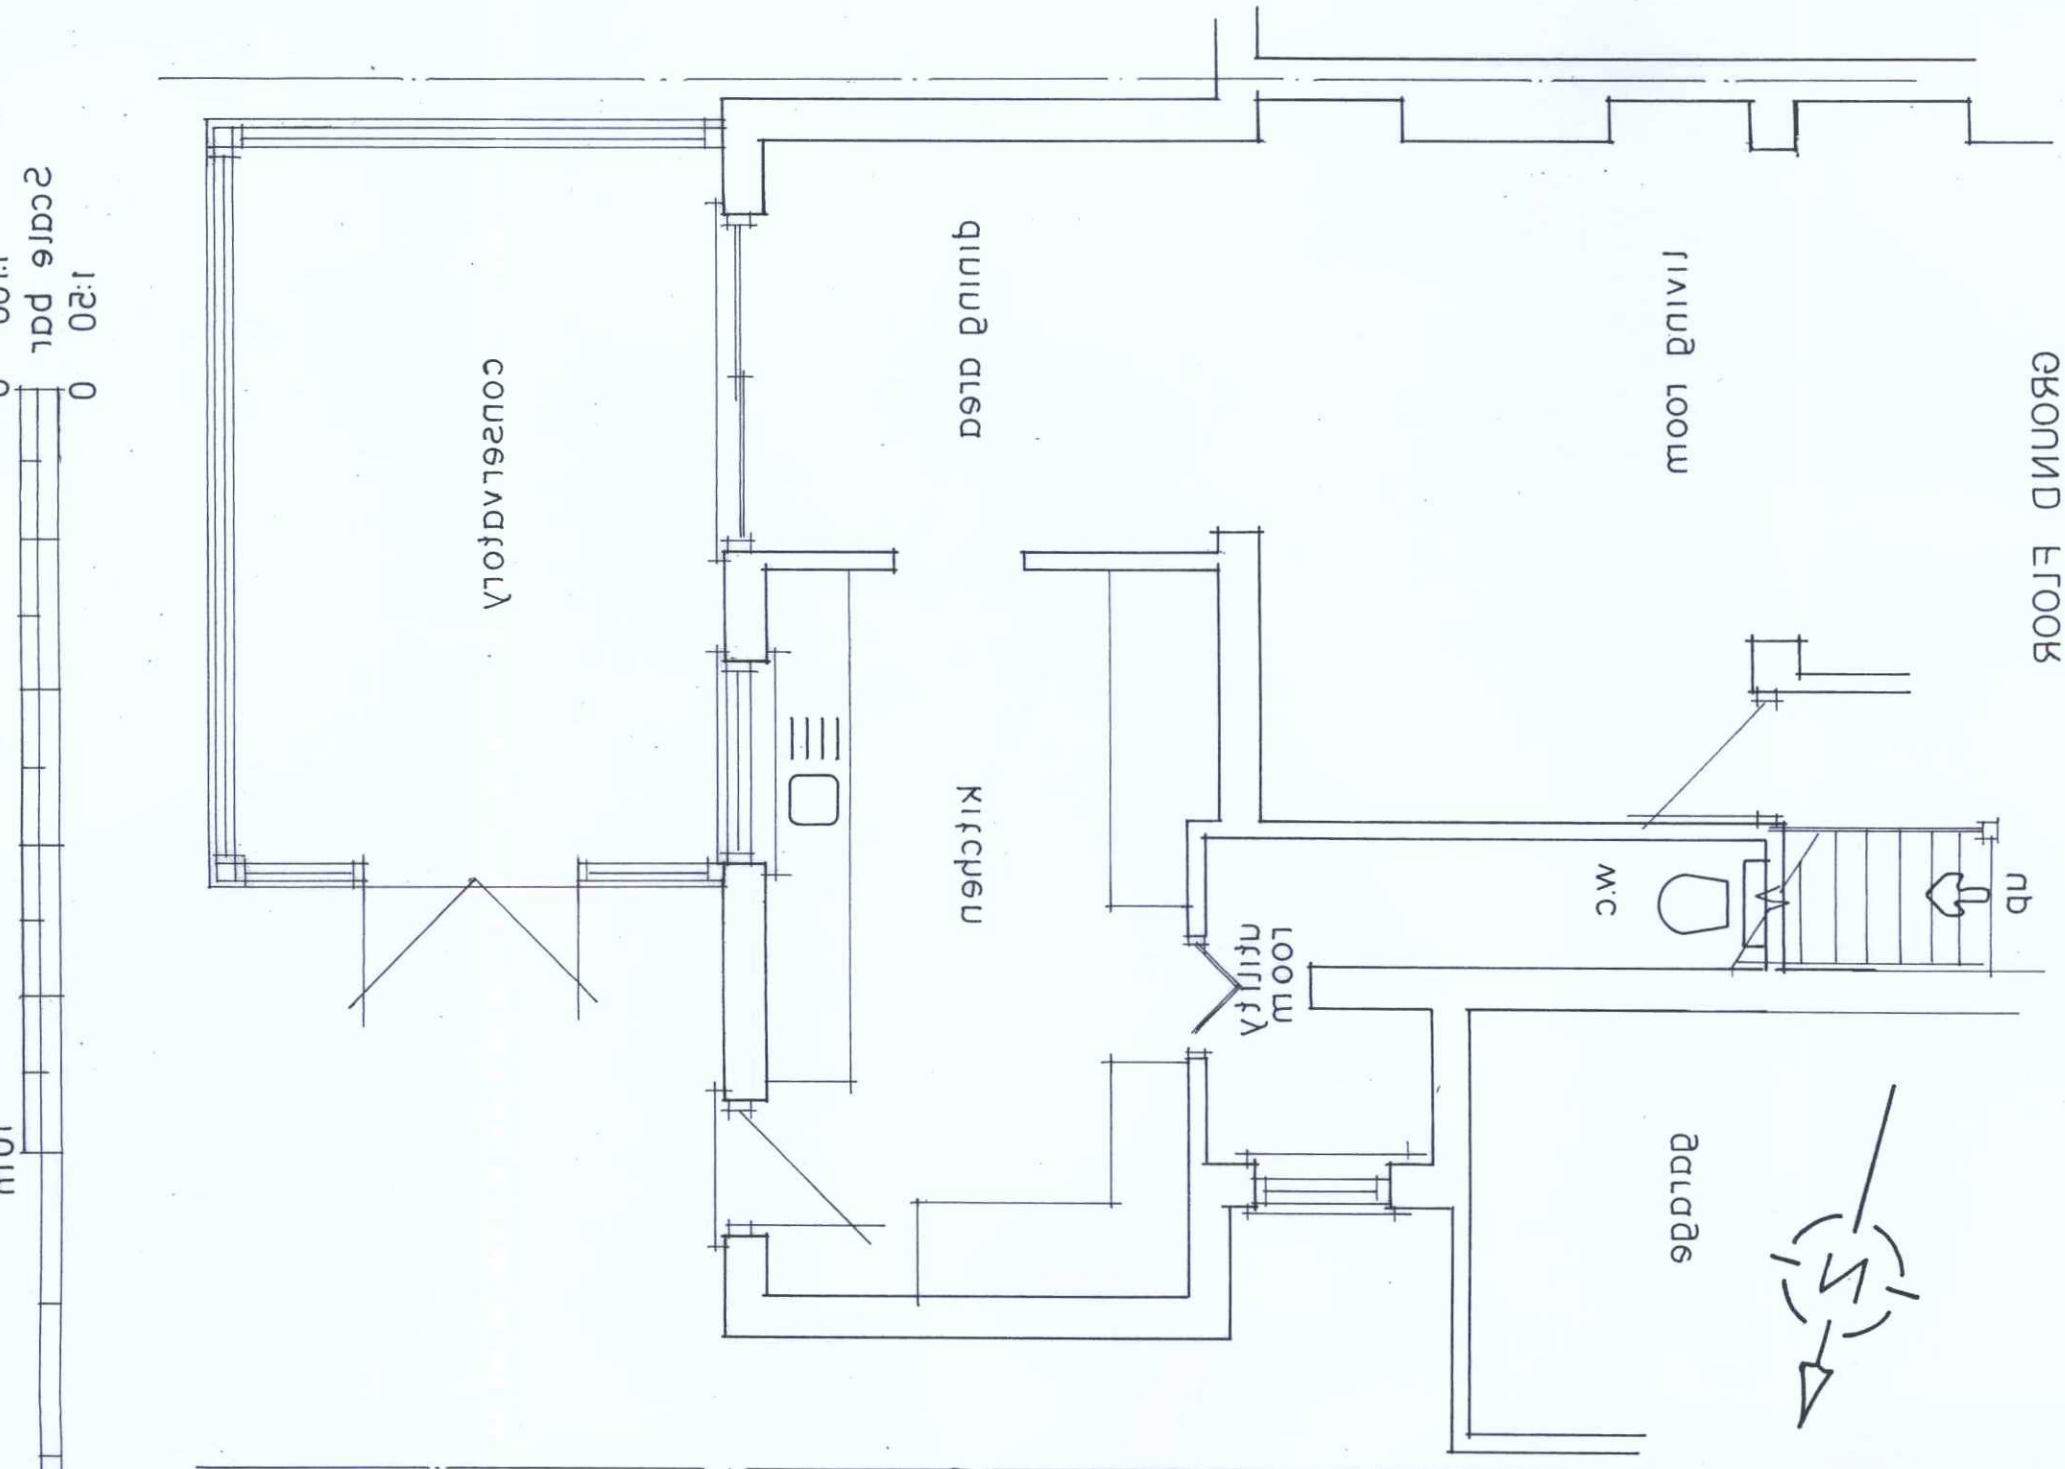

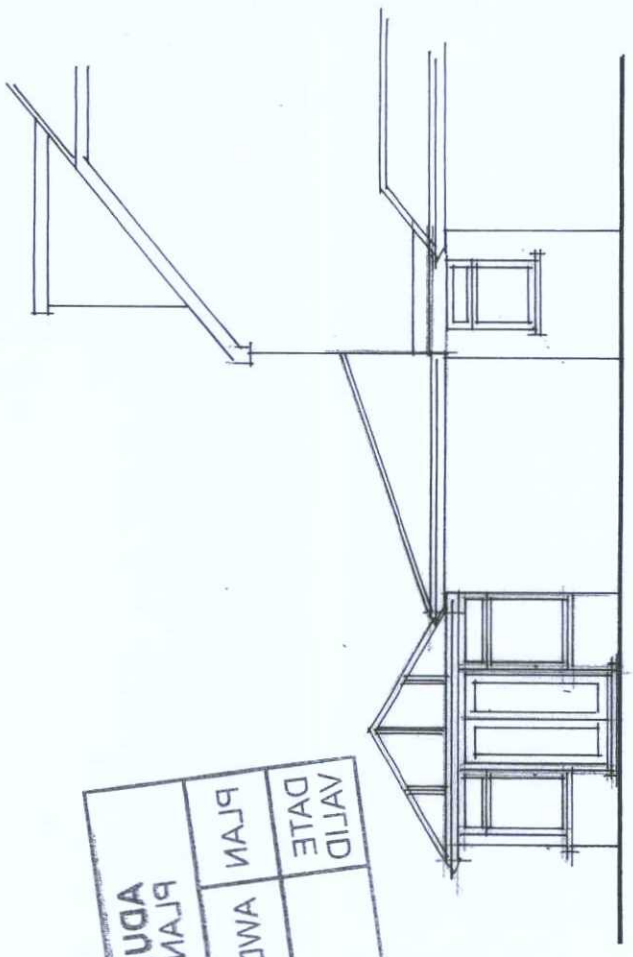

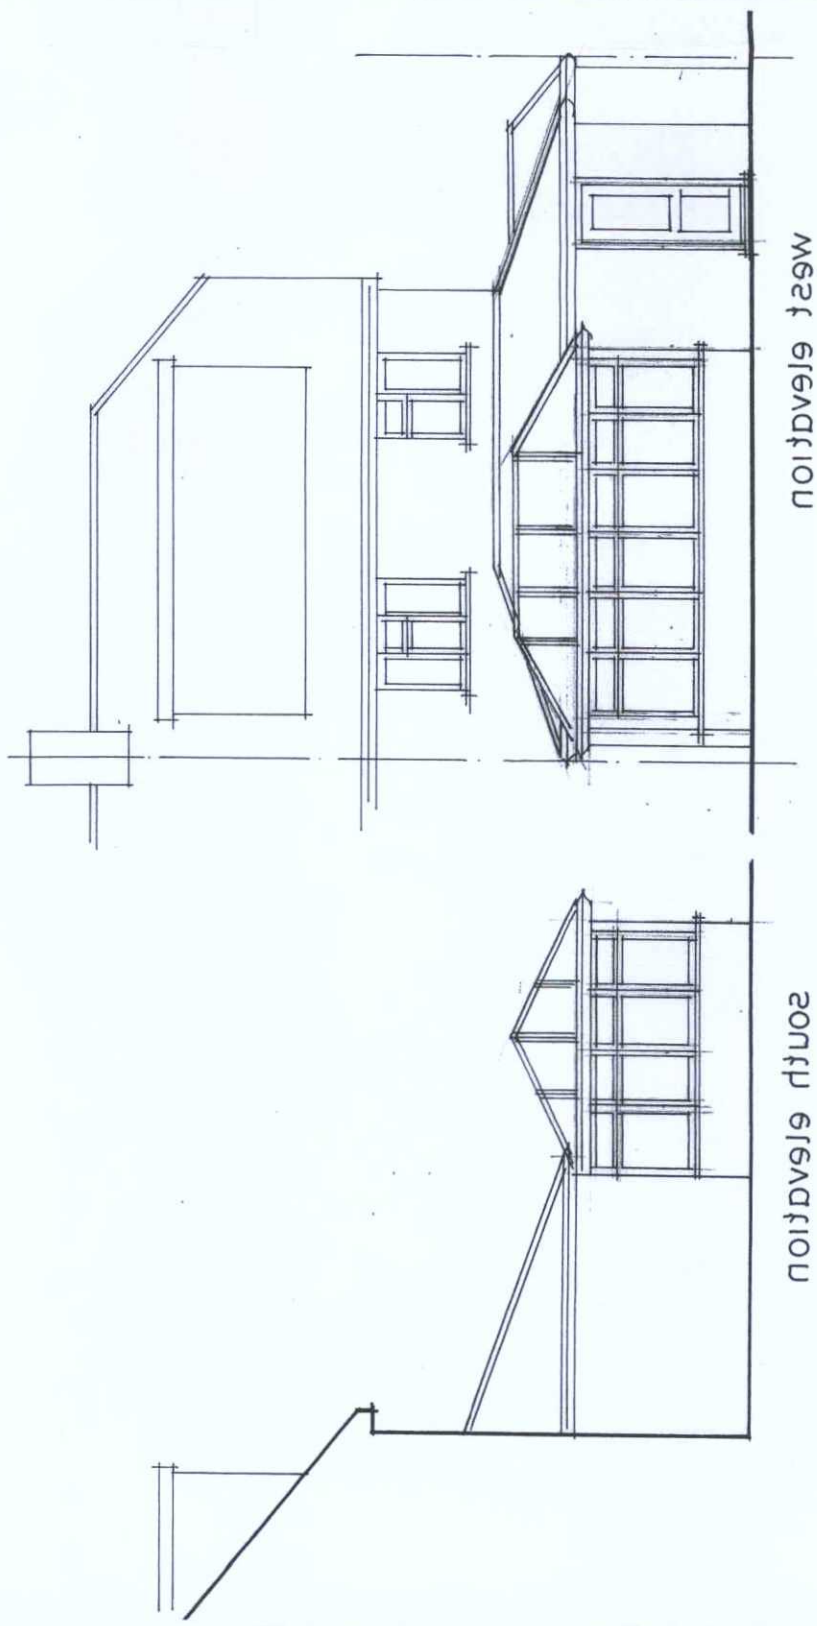

35 Bonsfone Lane
Pontypool

ADUR & WORTHING
PLANNING SERVICES
PLAN AWDM/0252/19
DATE VALID 19 FEB 2019