


1:100 Scale bar 1:50 — 0 — 10m

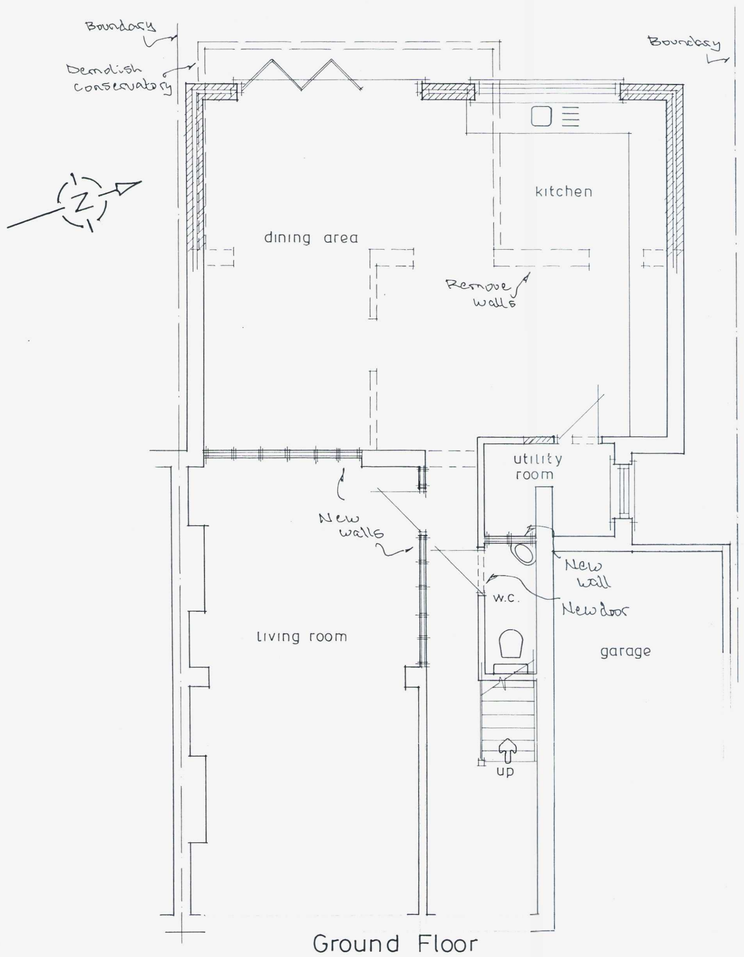


Ground Floor

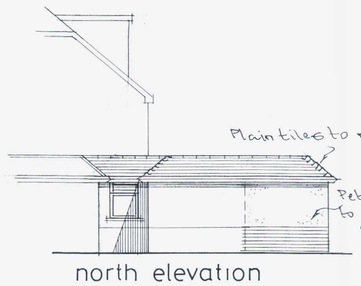


north elevation

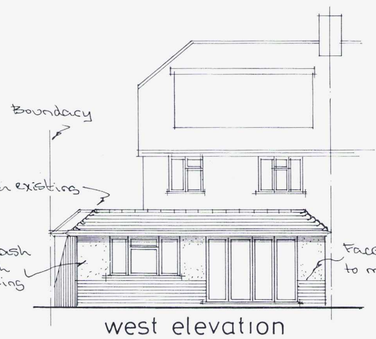


west elevation

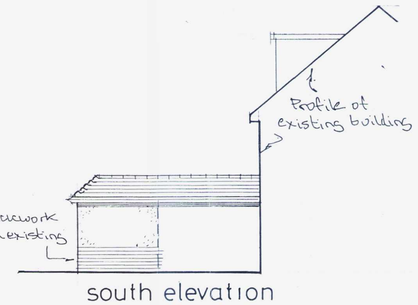

south elevation

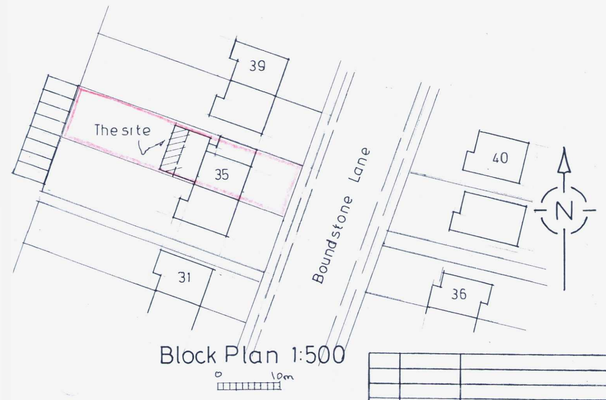

Block Plan 1:500
0 10m

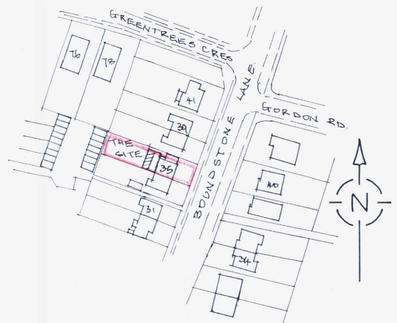

Site Plan 1:1250
0 10 20m

A		
	Date	Revisions

© copyright

ADUR & WORTHING PLANNING SERVICES
PLAN AWDM/0262/16
DATE VALID 19 FEB 2016

Client
Mr& Mrs. Black

Job Title
Proposed Extension

Drawing Title
35 Boundstone Lane
Sompting

Scale 1:50 1:100

Date | Drawn by

Drg No. 474/01 | Rev.

841 x 594mm A1