


Materials Legend	
00	Glazing
01	Brickwork (red/clay)
05	Render (white)
08	Treated Timber Cladding - Vertical
15	Standing Seam Cladding (dark grey)
20	uPVC Windows (white)
21	uPVC/PPC Aluminium Windows (mid grey)
30	uPVC/PPC Aluminium Doors (white)
41	Fascia & Soffit Boards (fibre cement, dark grey)
47	uPVC Rainwater Goods (black)
52	Roof Tiles Pantile (red/clay)
62	Proprietary Rooflight (dark grey)
94	Decorative Ornamentation




1 PROPOSED EAST (FRONT)
2003 Scale: 1 : 100

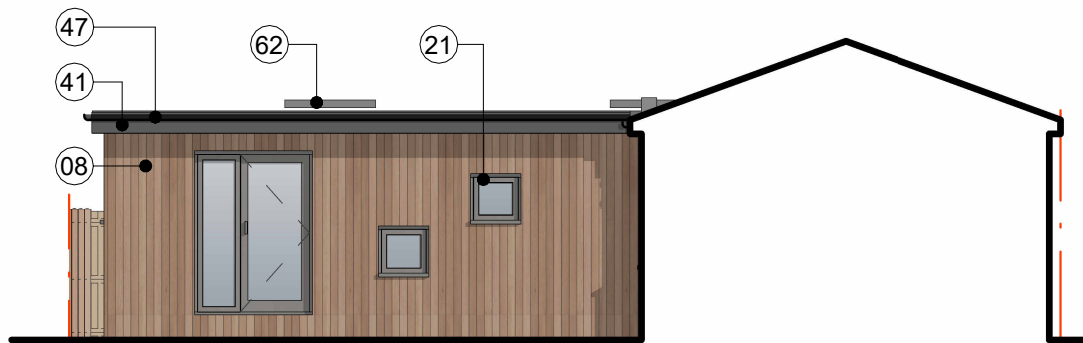


2 PROPOSED INSET EAST (REAR)
2003 Scale: 1 : 100




5 PROPOSED WEST (REAR)
2003 Scale: 1 : 100

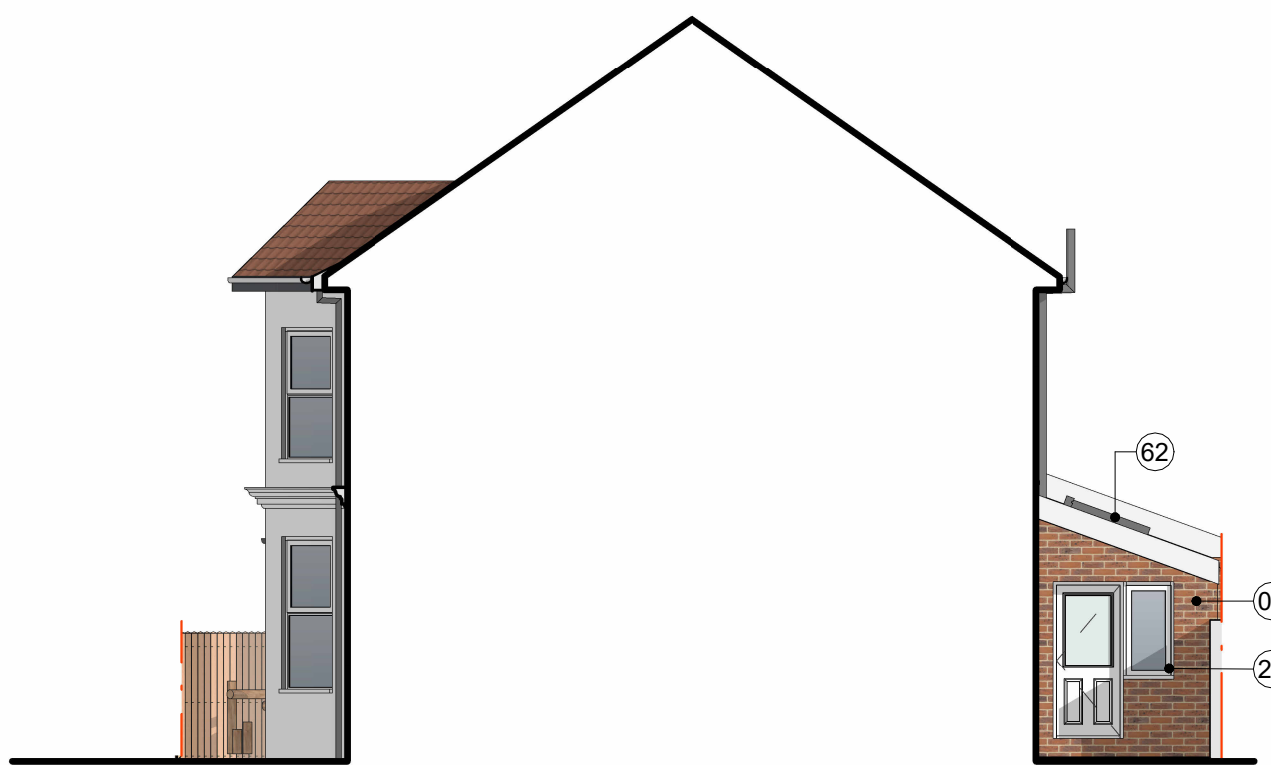

6 PROPOSED EAST (INSET)
2003 Scale: 1 : 100

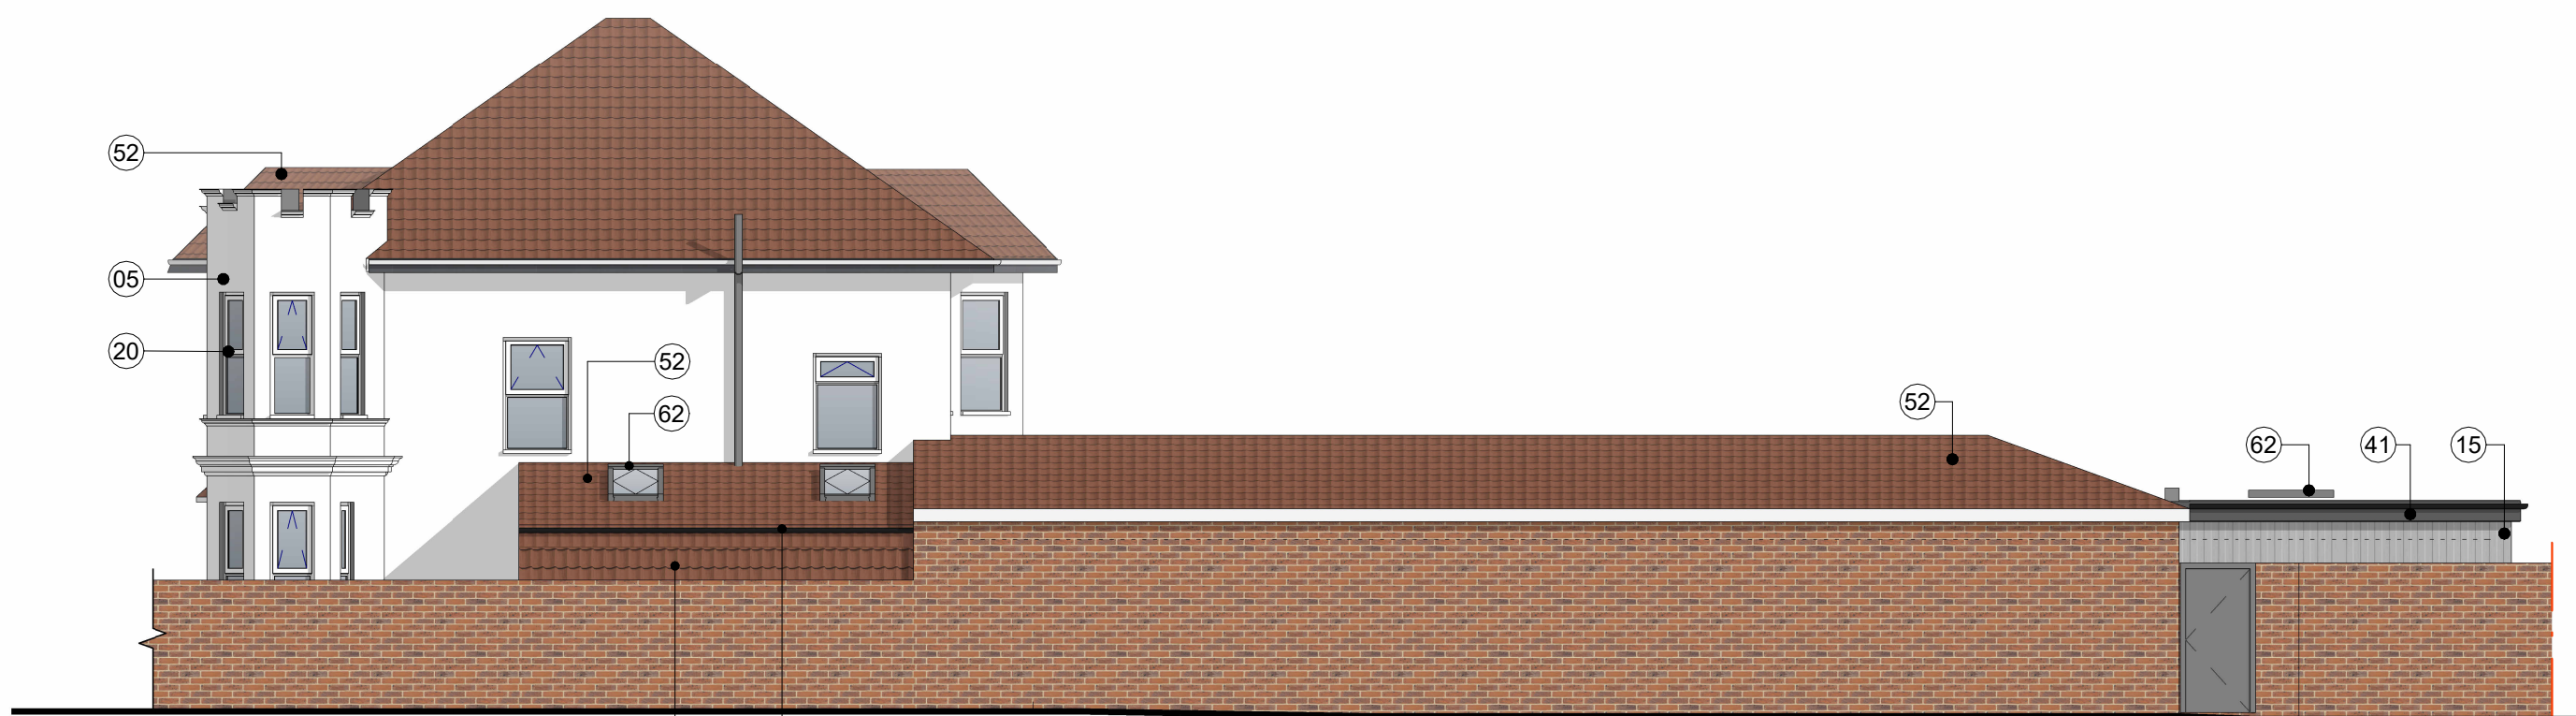


3 PROPOSED NORTH (SIDE)
2003 Scale: 1 : 100

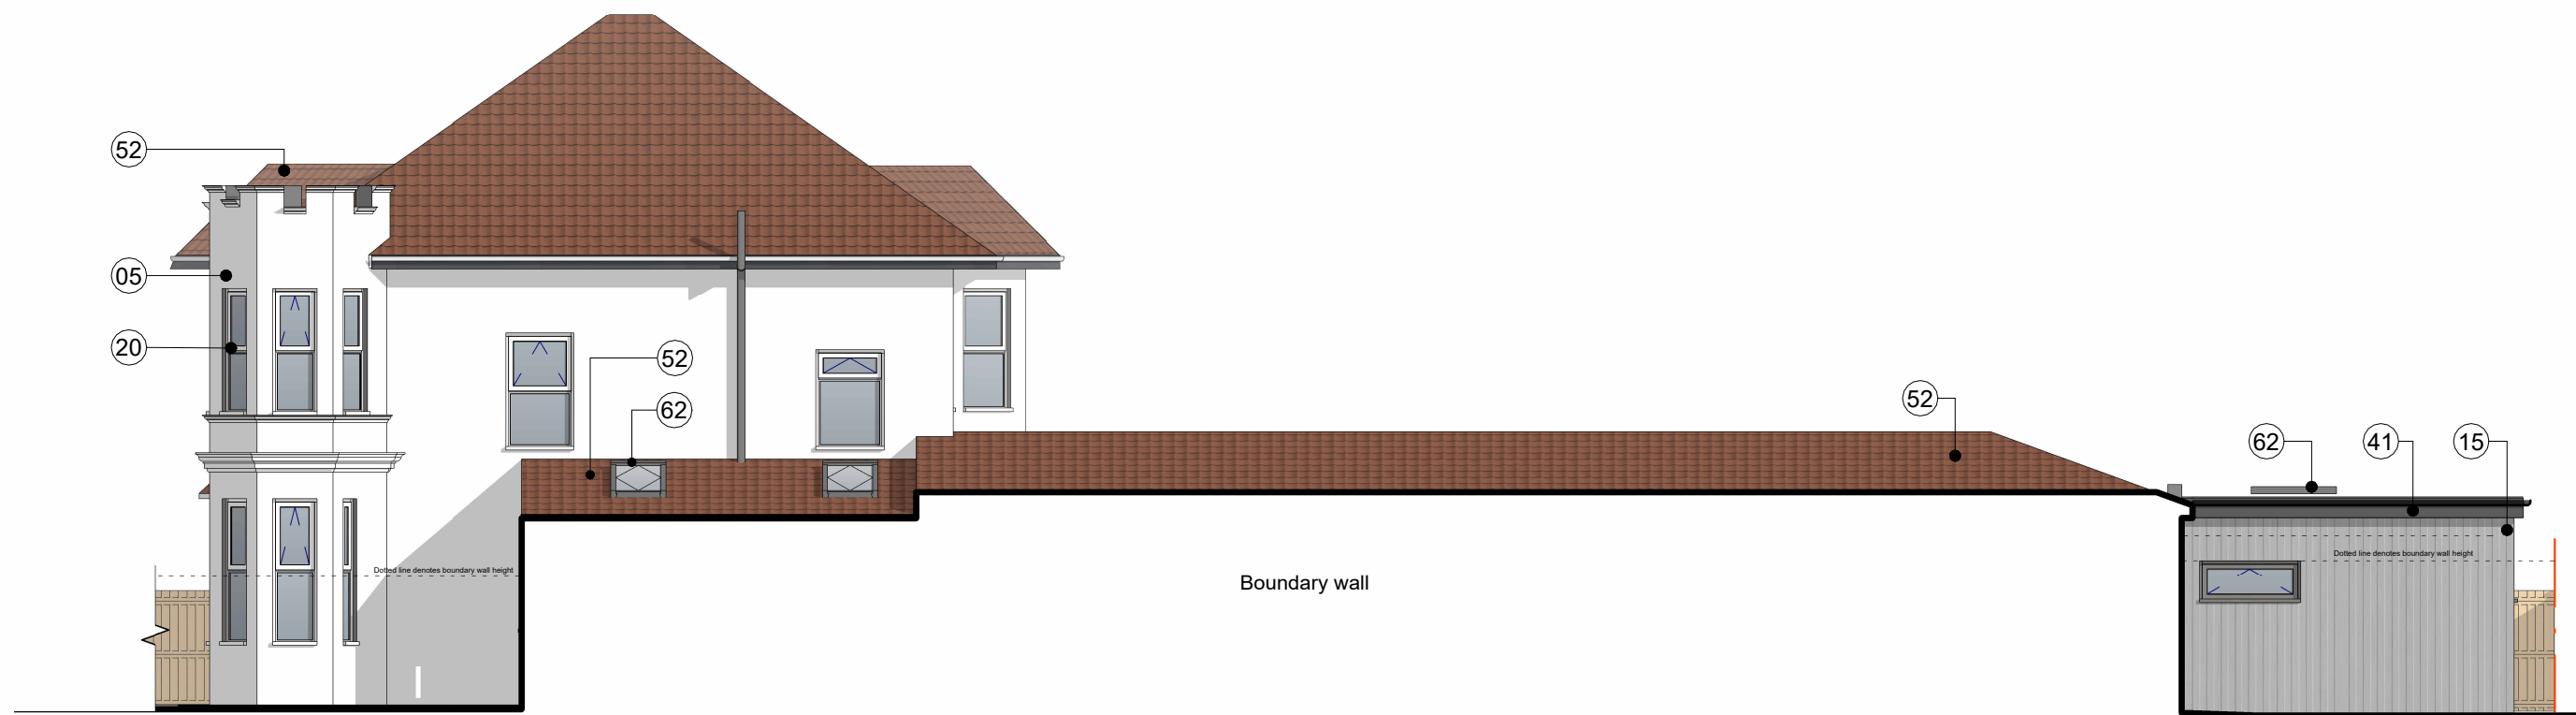

7 PROPOSED INSET NORTH
2003 Scale: 1 : 100



4 PROPOSED SOUTH (SIDE)
2003 Scale: 1 : 100

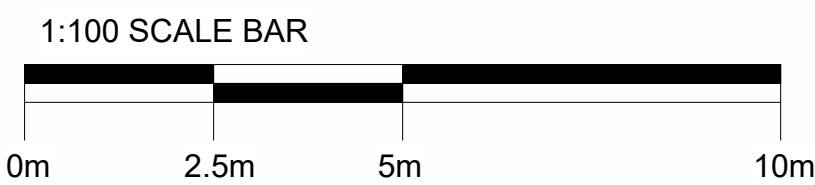

02	Mar '26	Amendments for Planning	SB	SB
01	Feb '26	Drawing update to lease-10	SB	SB
00	Nov '25	Planning submission	SB	SB

Rev	Date	Notes	Drwn	Chkd
-----	------	-------	------	------

SBA Architectural Design

Web: www.sbarchdesign.co.uk
E-mail: sbosley@outlook.com
Tel: 07876 572106

Project
Angola House

Drawing
Proposed Elevations

Job Ref:	DWG No:	Revision:
CBY	2003	02
Scale(s):	Size:	Date:
1 : 100	A1	Jun. '24
Status:	Drwn:	Chkd:
Planning	SB	SB