

Materials Legend	
01	Brickwork (red/clay)
05	Render (white)
20	uPVC Windows (white)
30	uPVC/PPC Aluminium Doors (white)
47	uPVC Rainwater Goods (black)
52	Roof Tiles Pantile (red/clay)
94	Decorative Ornamentation




3 EXISTING EAST (FRONT)
2001 Scale: 1 : 100




4 EXISTING WEST (REAR)
2001 Scale: 1 : 100



1 EXISTING SOUTH (SIDE)
2001 Scale: 1 : 100

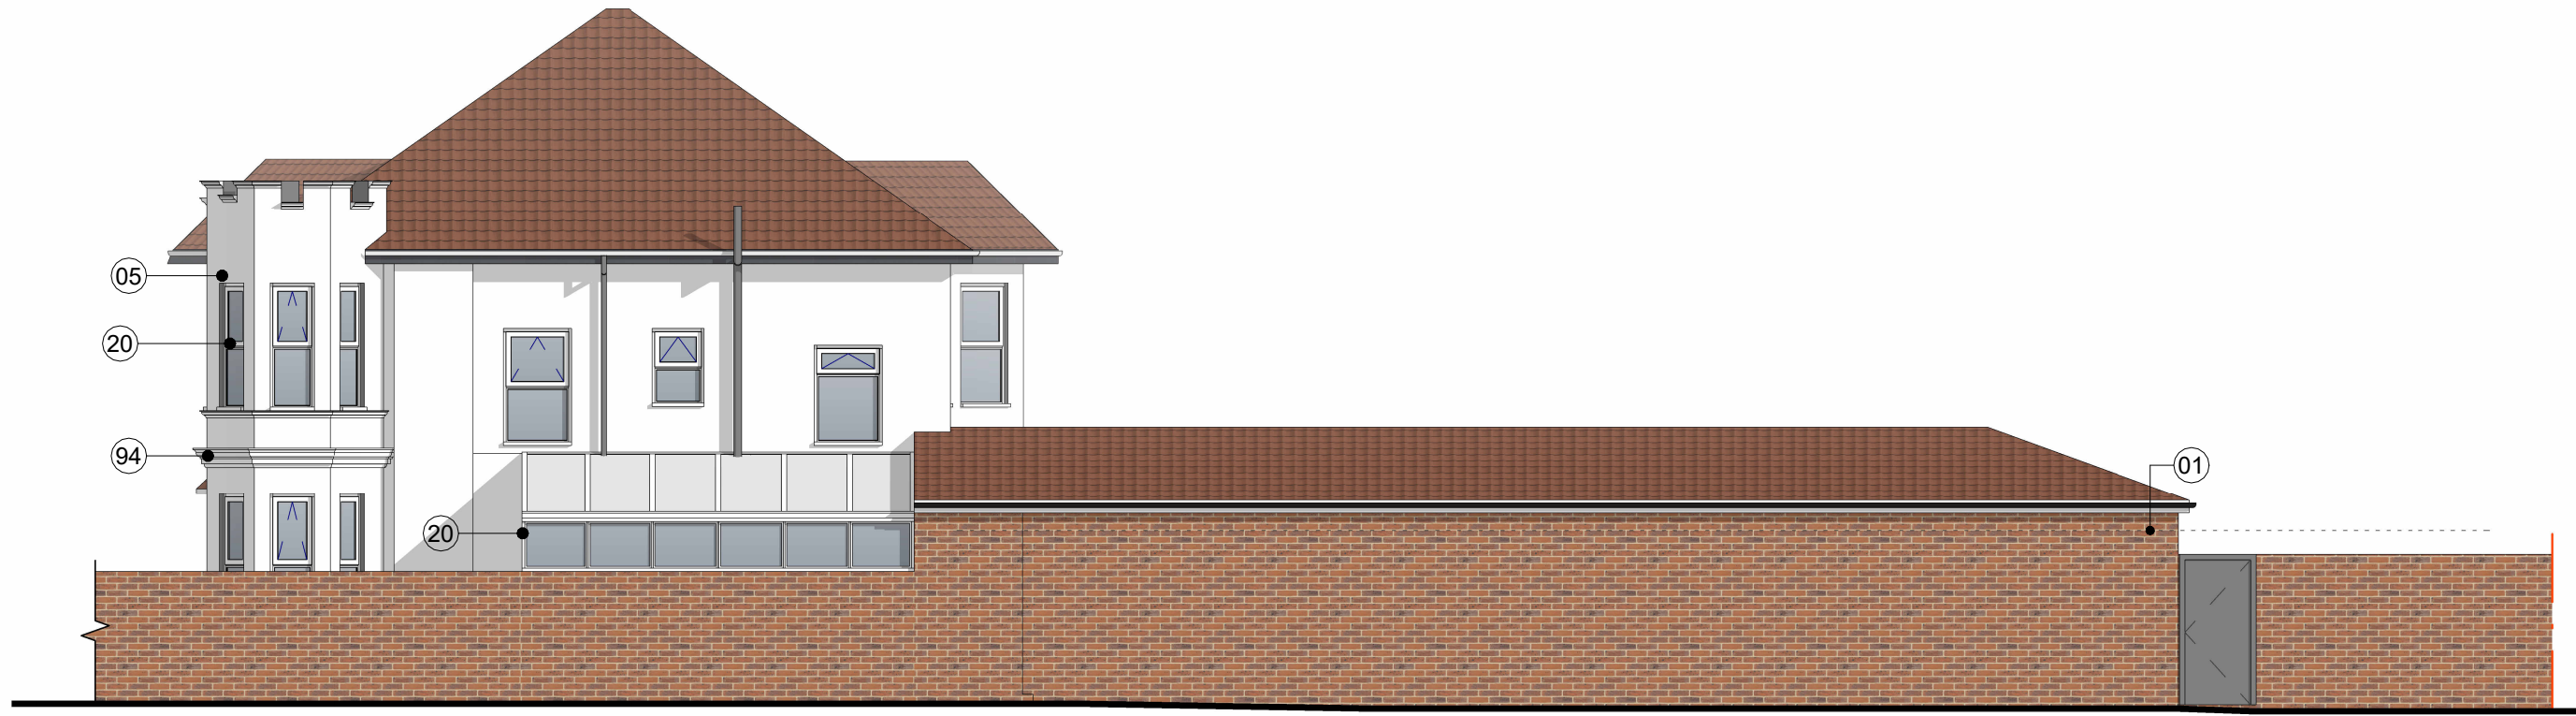

2 EXISTING NORTH (SIDE)
2001 Scale: 1 : 100

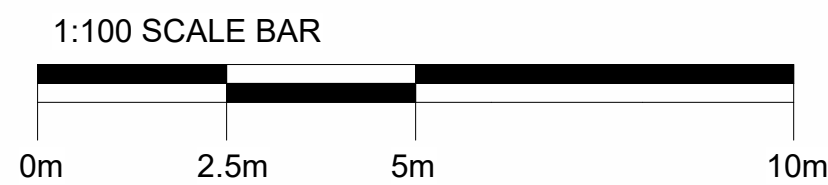

02	Mar '26	Amendments for Planning	SB	SB
01	Feb '26	Drawing update to lean-to	SB	SB
00	Nov '25	Planning submission	SB	SB

Rev	Date	Notes	Drwn	Chkd
-----	------	-------	------	------



Web: www.sbarchdesign.co.uk
E-mail: sbosley@outlook.com
Tel: 07876 572106

Project
Angola House

Drawing
Existing Elevations

Job Ref:	DWG No:	Revision:
CBY	2001	02
Scale(s):	Size:	Date:
1 : 100	A1	Jun. '24
Status:	Drwn:	Chkd:
Planning	SB	SB