A3 PAPER SIZE

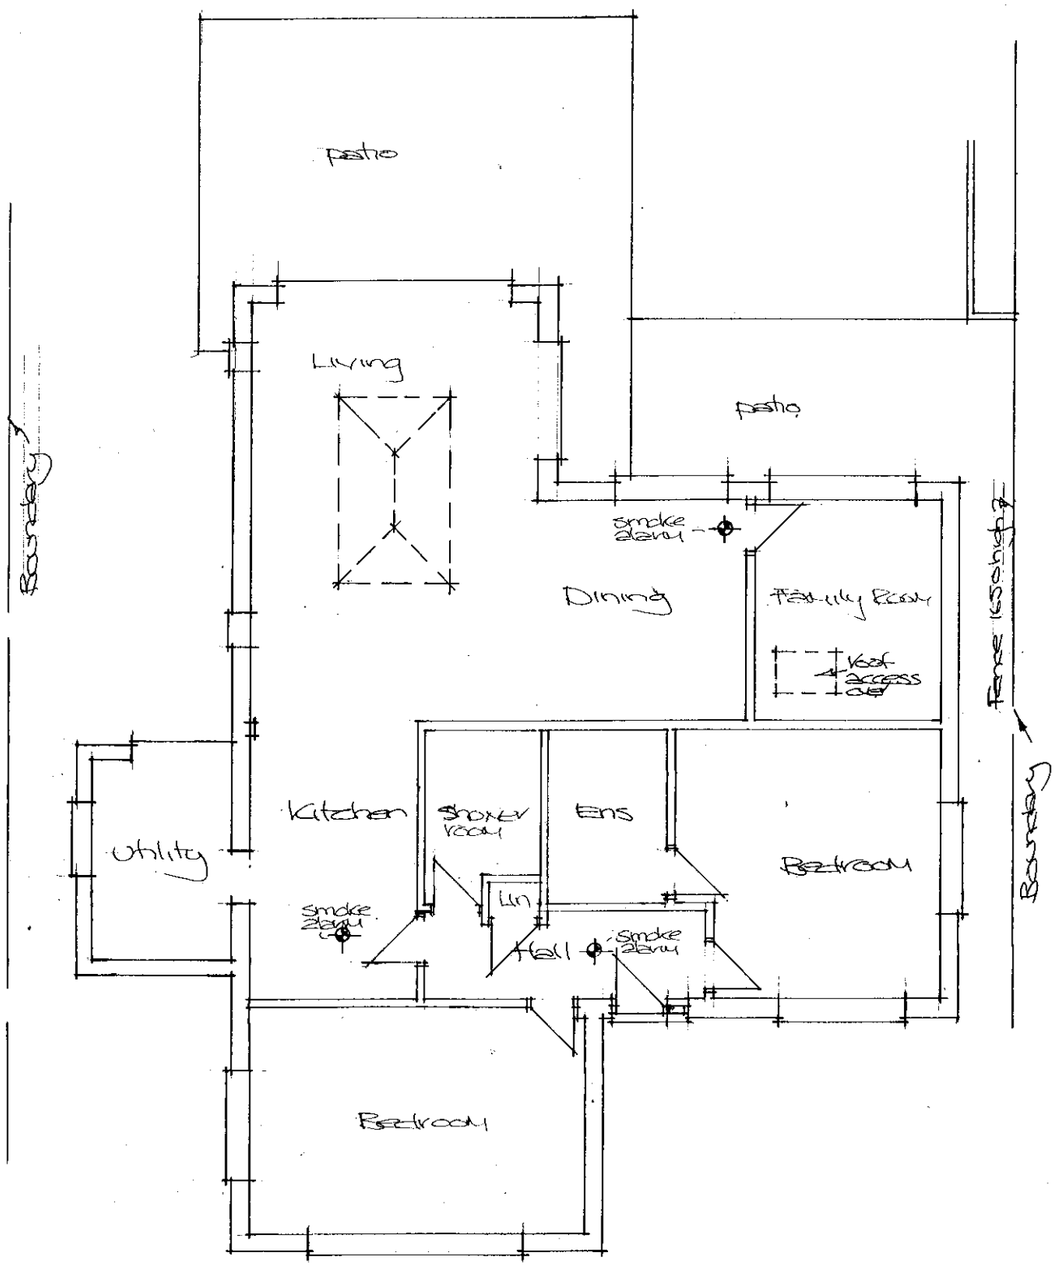

Existing Ground Floor Plan - scale: 1/100

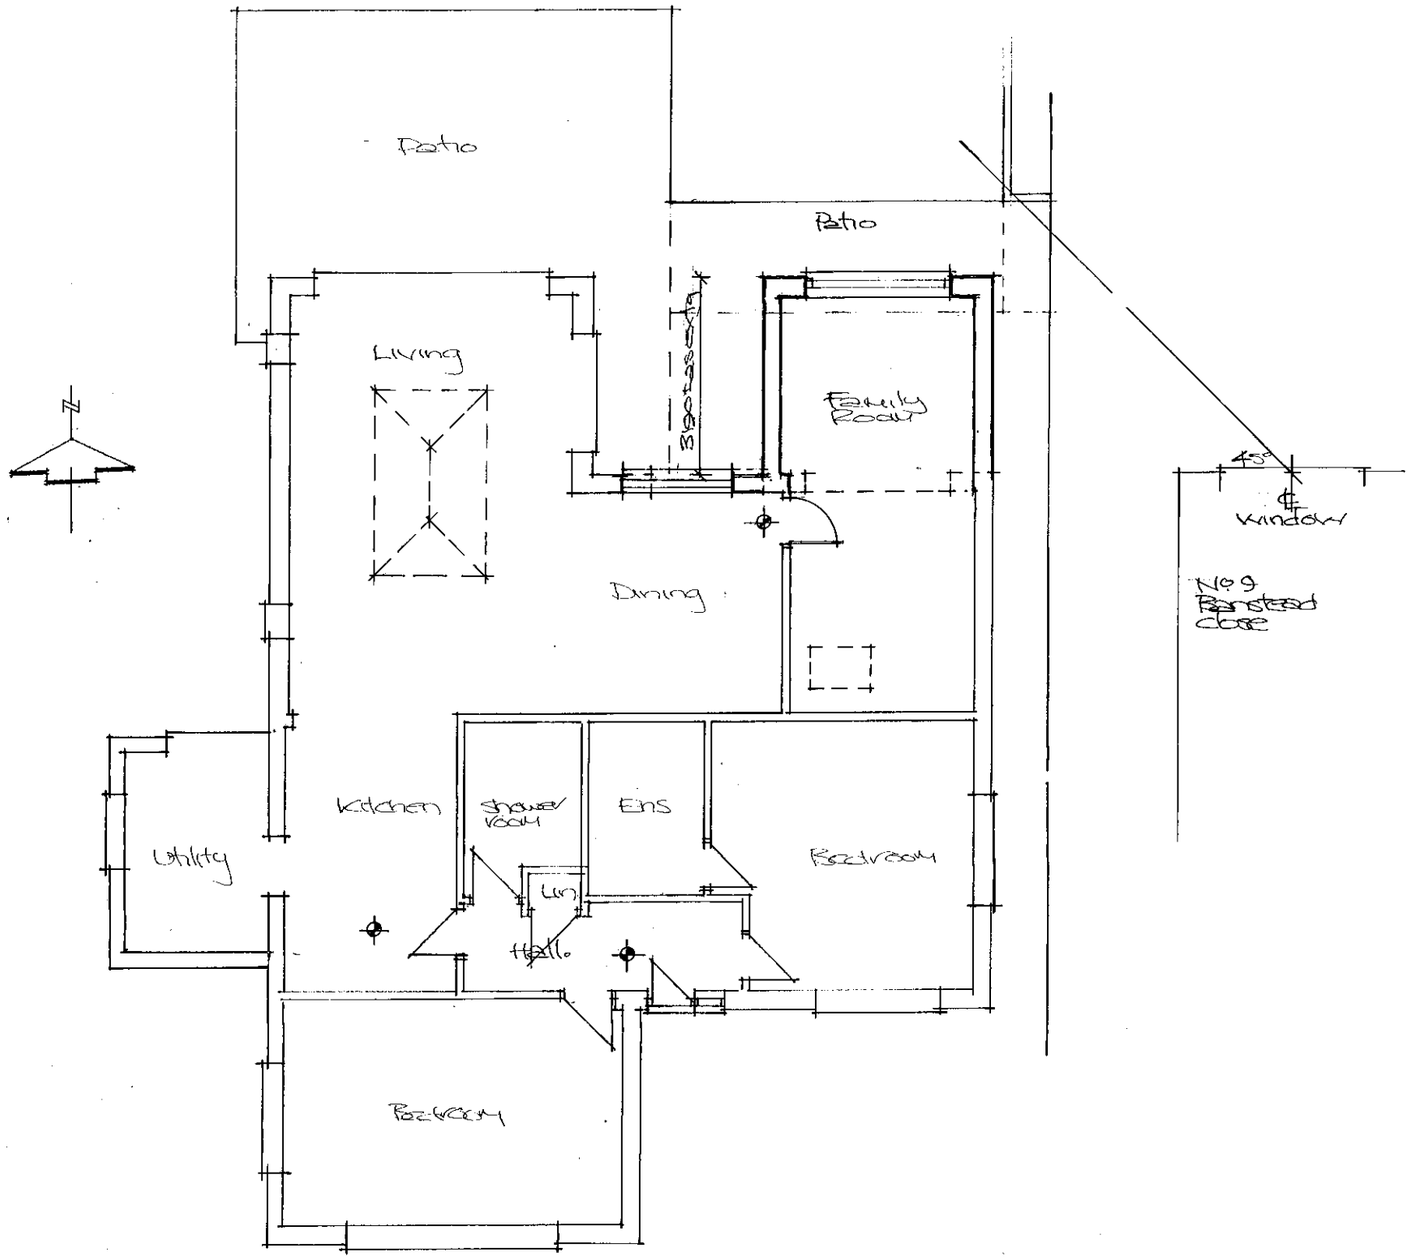

Proposed Ground Floor Plan - scale: 1/100

0m 1m 2m 3m 4m 5m 6m 7m 8m 9m 10m

8 BANSTEAD CLOSE
GORING BY SEA
WORTHING
WEST SUSSEX BN12 4HS

Paul Trussler
44 Firle Road
Lancing
West Sussex
BN15 0NZ

Drawing No. 23/8/3