

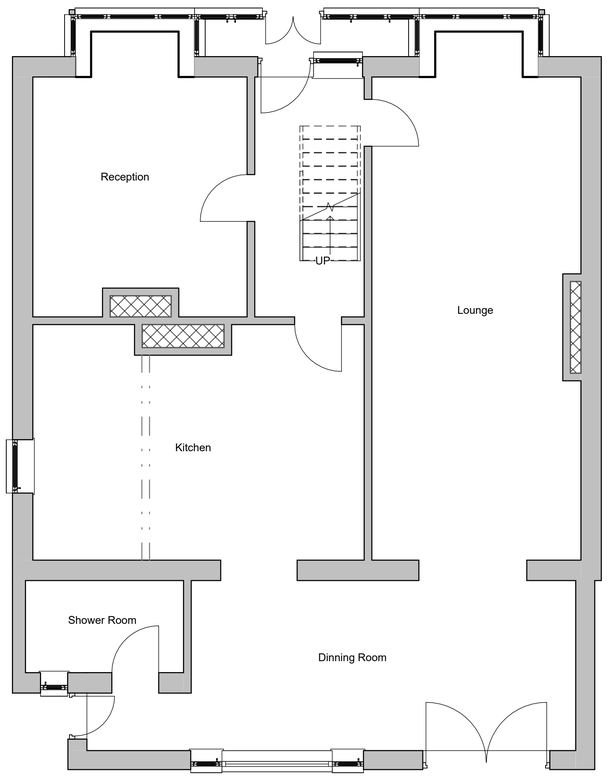



1 Ground Floor
1 : 50

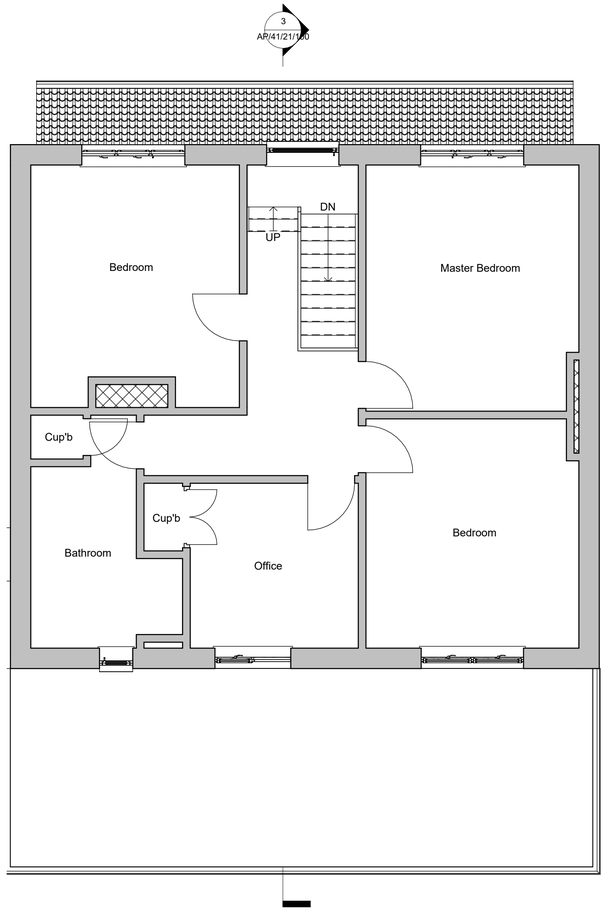

2 First Floor
1 : 50

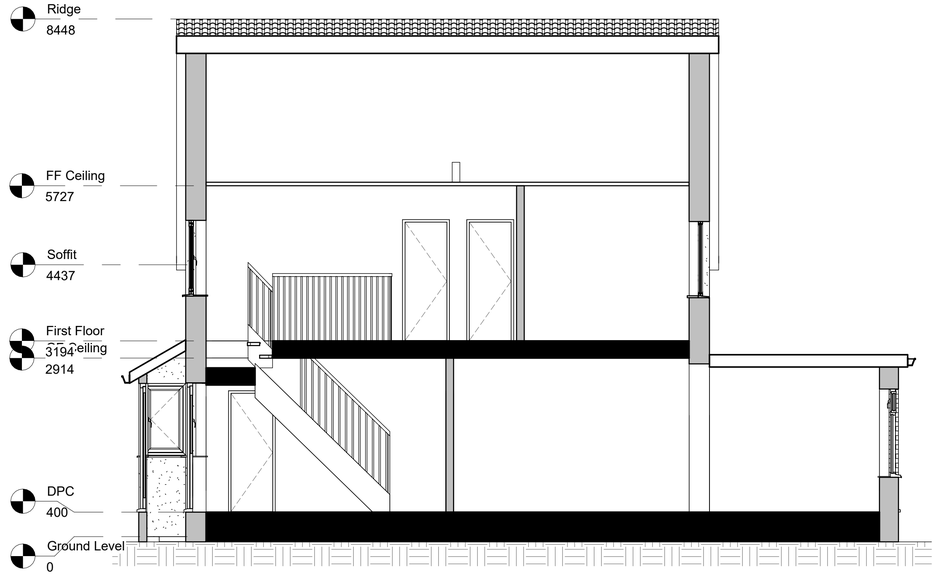


3 Section A-A
1 : 50

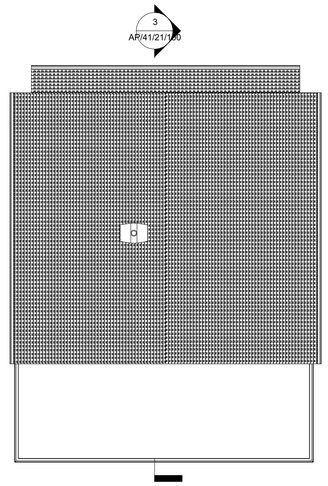


4 Roof Plan
1 : 100



5 Front Elevation (North)
1 : 100

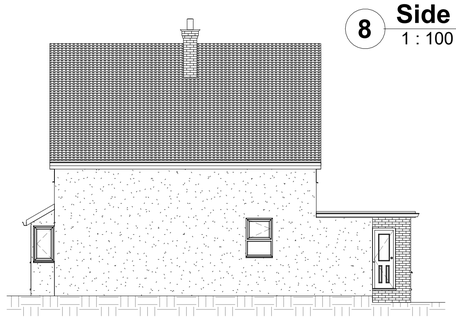

7 Side Elevation (West)
1 : 100

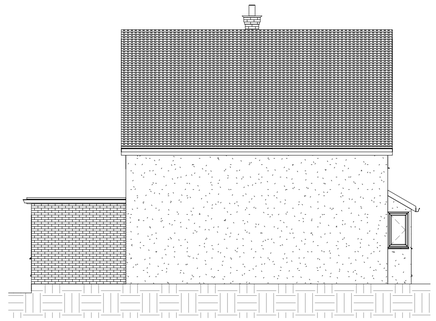

8 Side Elevation (East)
1 : 100



6 Rear Elevation (South)
1 : 100

0m 1m 2m 3m 4m 5m
VISUAL SCALE 1:50 @ A1

0m 2m 4m 6m 8m 10m
VISUAL SCALE 1:100 @ A1

0m 0.4m 0.8m 1.2m 1.6m 2m
VISUAL SCALE 1:20 @ A1

All dimension to be verified on site, any discrepencies to be reported to Designer prior to setting out or ordering of any materials.

This drawing has been produced for the specific client and project identified below and is not intended for use by any other person or for any other purpose.

This drawing is protected under The Copyright, Designs and Patents Act 1988.

Revisions

Client

Mr & Mrs D Bruford

Project Address

41 Highdown AVE
Worthing
BN13 1QL

Project

Alterations for Singe Storey Rear Extension

Drawing Title

Existing Plans & Elevations

Drawing number	Rev
AP/41/21/100	
Scale: As indicated	Paper Size: A1