Drawn initials: WD	Scale: 1:100	Date: 17/05/2012	
For: Miss Kent & Mr Redman			
Proposed: UPVC White Knight Conservatories			
AT: 10 Eighth Avenue, Lancing, West Sussex, BN15 9XD			
Contract No.: 0998257A7 & 0998257A7A		Page 2 of 2	
Drawing title: Proposed Plan and Elevations			

Anglian Home Improvements
Telephone: 0845 123 3000
Facsimile: 01603 408101

A	30/03/12	Window to contract 0998257A7 removed due to Building Regulations requirements	WD

Notes:
Any alterations or items detailed make no allowance for the provision of any services which may be encountered once the roof is put into manufacture. This can only be determined once the roof is put into manufacture.

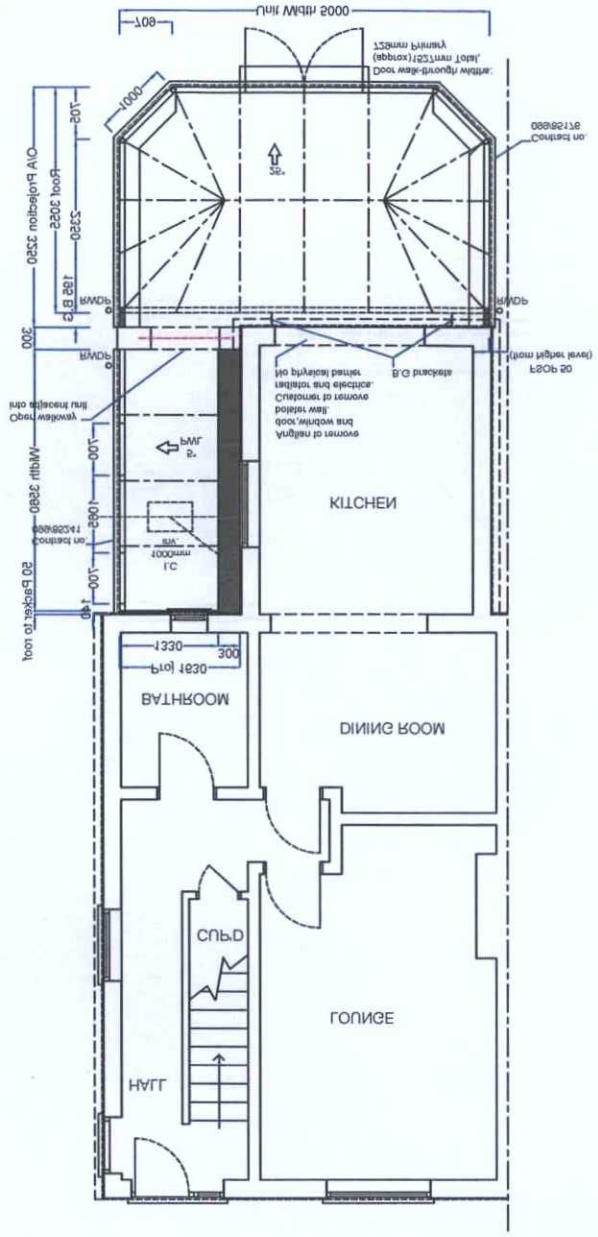
This drawing is the copyright of Anglian Home Improvements and must not be re-issued, loaned or copied without their consent.
All dimensions are in millimetres (mm) unless noted otherwise.
Do not use for base tiling purposes

Knockthrough by Anglian, no thirteen panel.

Produced on A3 paper

PLANNING SERVICES
ADUR & WORTHING

PLAN	AWDM/0817/12
DATE RECEIVED	5/3/12


KITCHEN
BATHROOM
DINING ROOM
LOUNGE
HALL
CUPD
LC
B.O. brickslab
Front 1830
Rear 1830
2500 nib
2500 nib
2500 nib