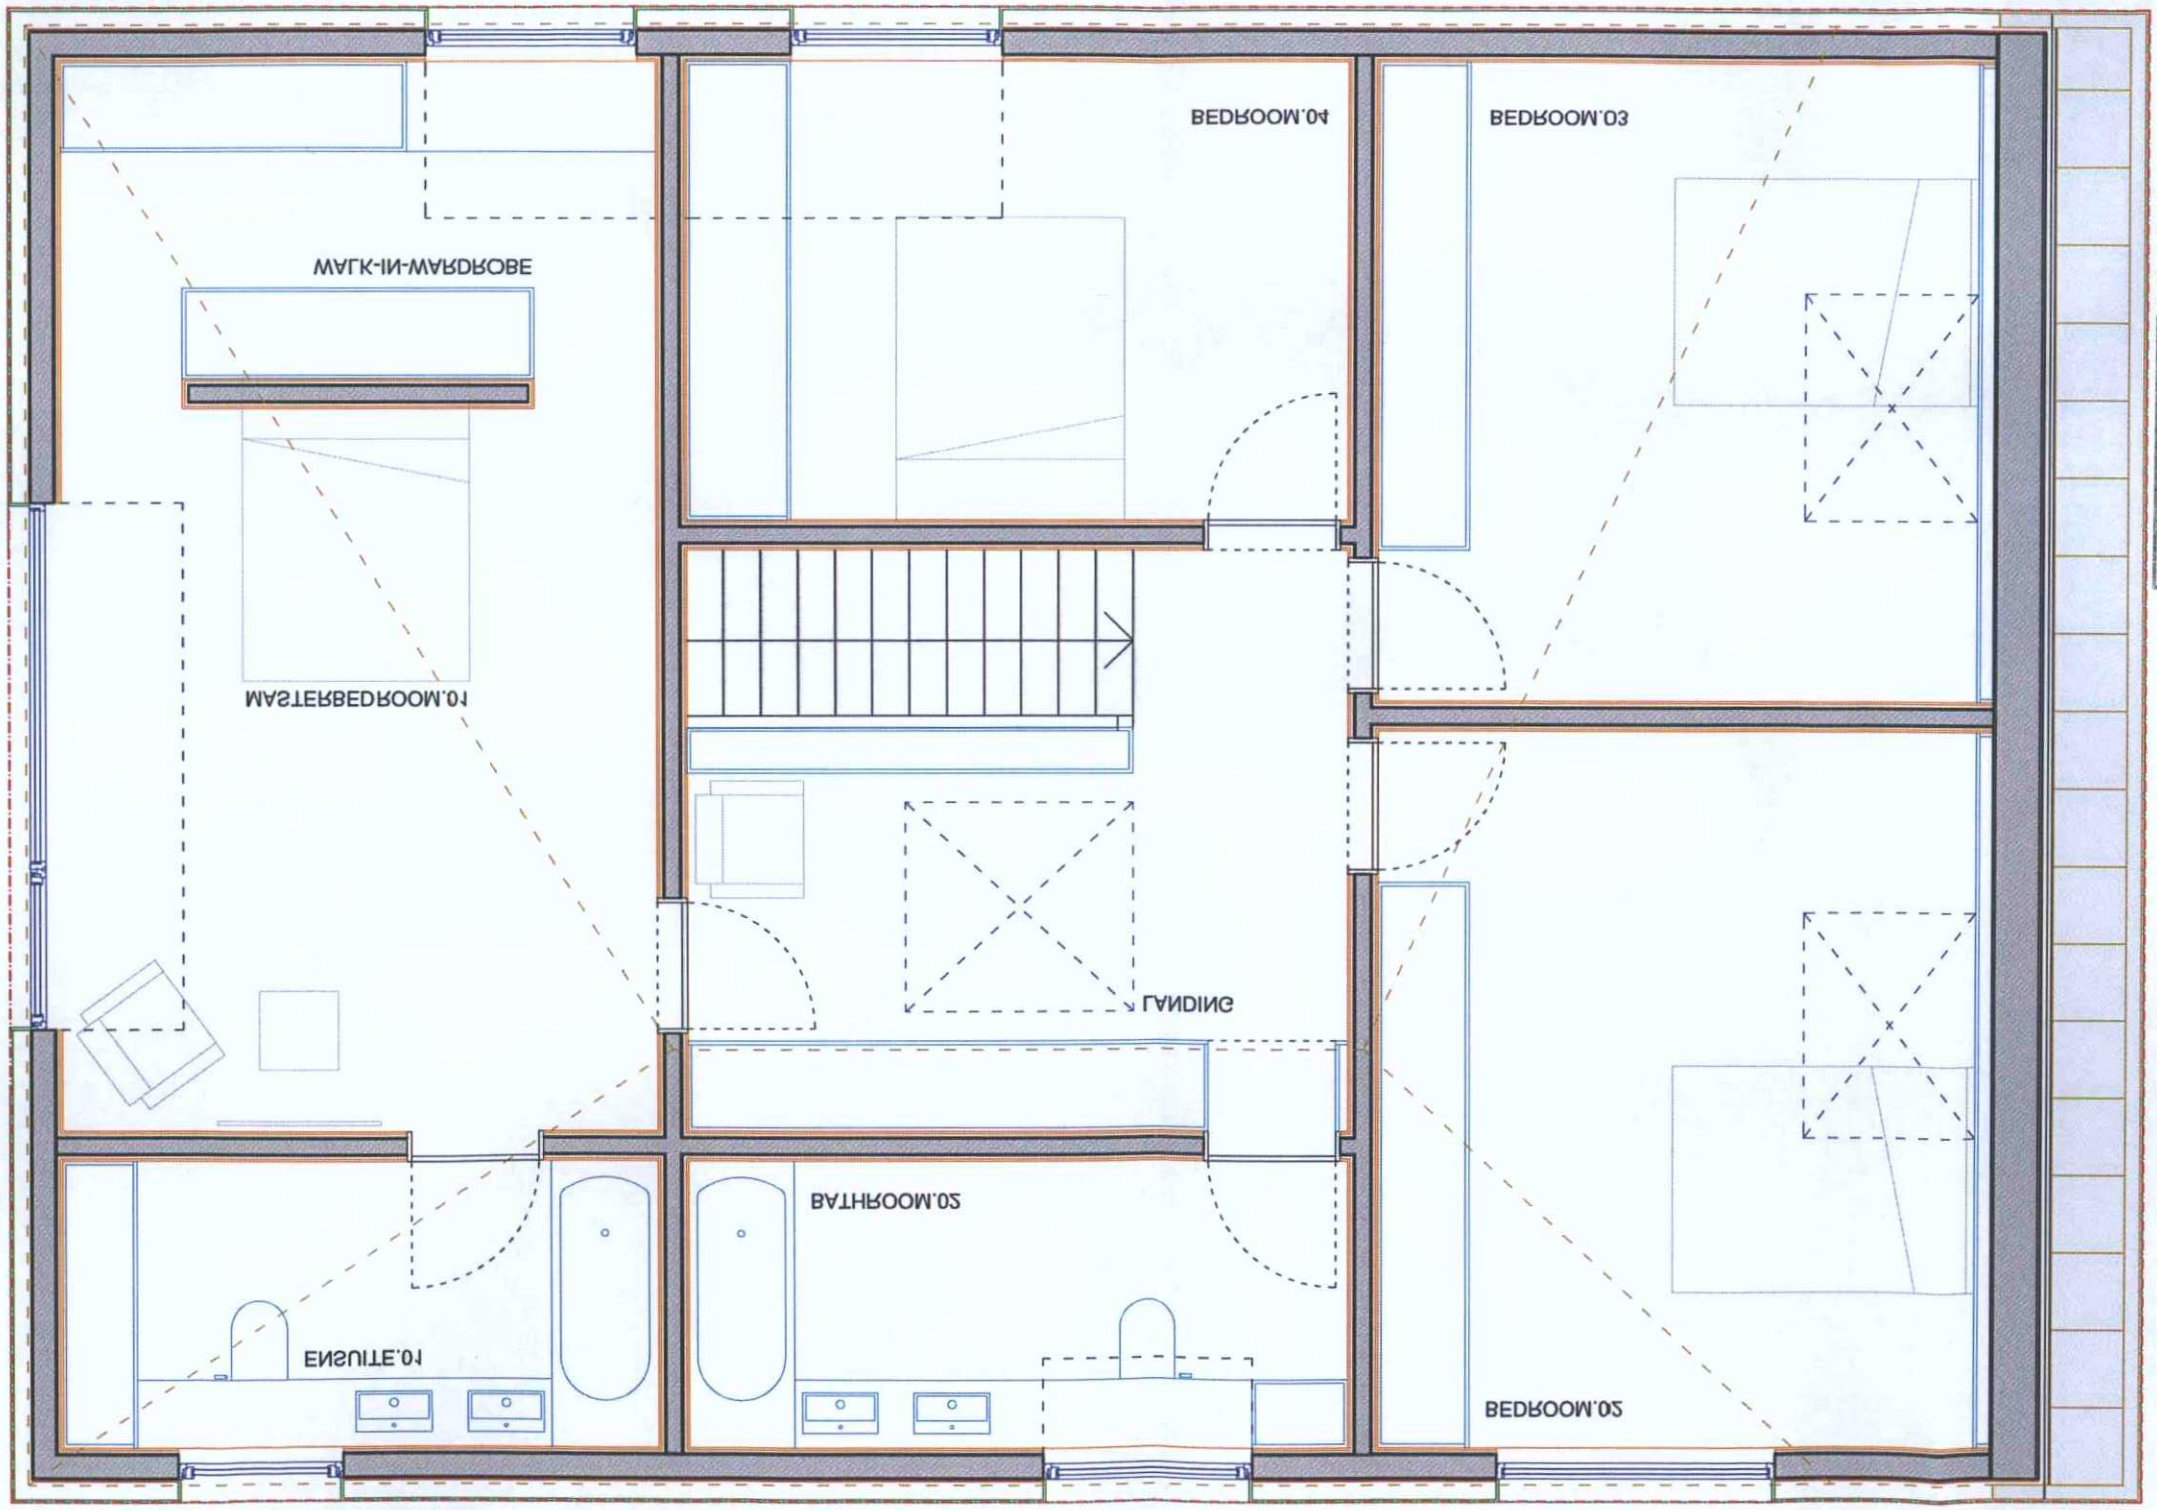

PLANNING SERVICES	
PLAN	AWDM/0424/12
DATE	20 MAR 2015
VALID	

ADUR & WORTHING

ecospace

architecture, naturally

3 LIFFEY YARD
LONDON SE17 3QA
T: 020 7703 4004
F: 020 7708 4750
E: info@ecospacestudios.com

DRAWN BY	CHECKED BY	SCALE	DATE
LG	LT	1/50 @ A3	17.02.2015

DRAWING NUMBER	REVISION
PRESS.GA.03	G

CONTENT	FIRST FLOOR PLAN @ 1/50
DRAWING	FIRST FLOOR PLAN
STATUS	PLANNING - MINOR AMENDMENTS

SITE ADDRESS	39 OLD FORT ROAD SHOREHAM-BY-SEA WEST SUSSEX BN43 5RJ
PROJECT	13.02 - OLD FORT ROAD
STAGE	DETAIL DESIGN

NOTES

THIS DRAWING IS COPYRIGHT, DO NOT SCALE

REV	DRAWN	CHECKED	DATE	AMENDMENTS

KEY