CHECK ALL DIMENSIONS ON SITE
REPORT ANY DISCREPANCIES TO **ECOSPACE**

THIS DRAWING IS COPYRIGHT

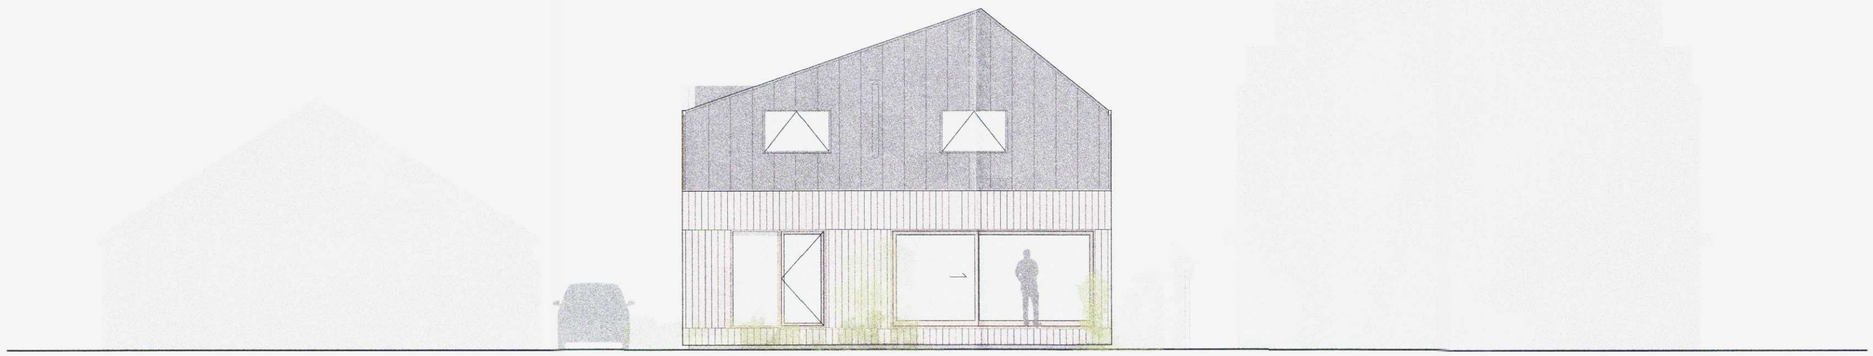

PROPOSED NORTH ELEVATION
SCALE 1:100

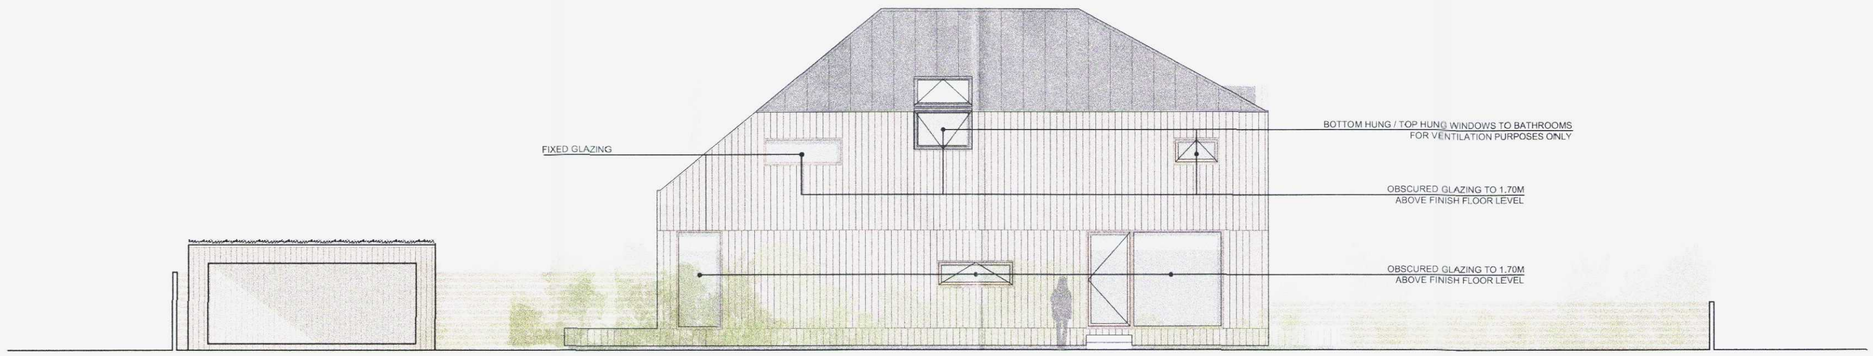

PROPOSED WEST ELEVATION
SCALE 1:100

ADUR & WORTHING
PLANNING SERVICES
PLAN AWDM/0424/15
DATE VALID 20 MAR 2015

ecospace
architecture, naturally

3 ILIFFE YARD
LONDON SE17 3QA

T: 0207703 4004
F: 0207708 4750
E: info @ ecospacestudios.com

39 OLD FORT ROAD
SHOREHAM-BY-SEA
WEST SUSSEX
BN43 5RL

PROPOSED ELEVATIONS

SCALE: 1:100 @ A2
DATE: 27.02.2015
REV: I
DRAWING NO: 1302 / PL / 05