CHECK ALL DIMENSIONS ON SITE
REPORT ANY DISCREPANCIES TO **ECOSPACE**

THIS DRAWING IS COPYRIGHT

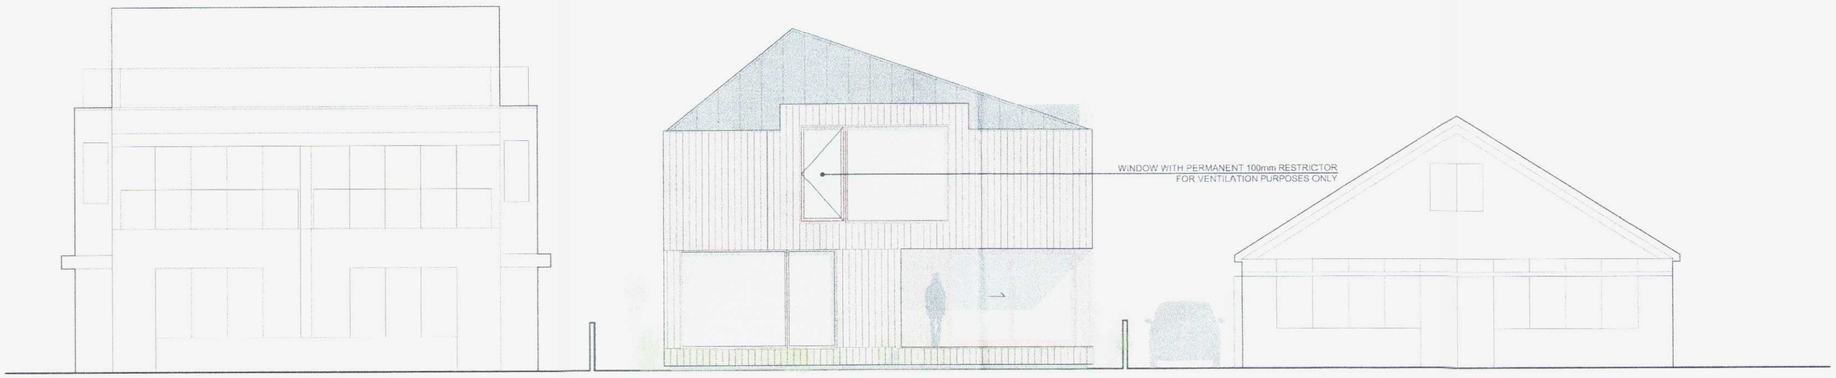

PROPOSED SOUTH ELEVATION

SCALE 1:100

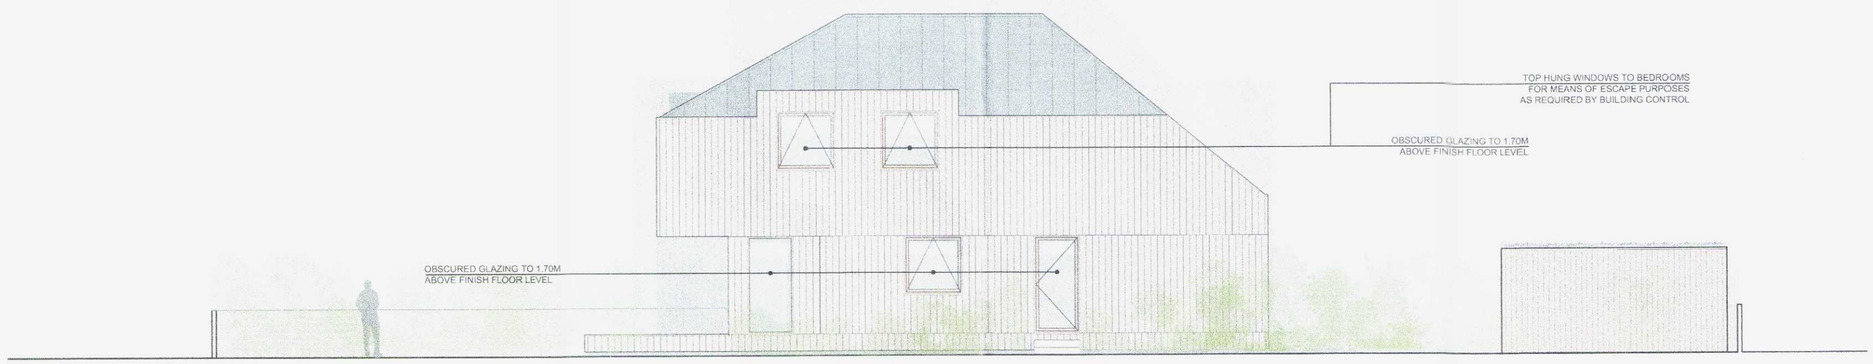

PROPOSED EAST ELEVATION

SCALE 1:100

ADUR & WORTHING
PLANNING SERVICES

PLAN	AWDM/0424/15
DATE VALID	20 MAR 2015

ecospace
architecture, naturally

3 ILIFFE YARD
LONDON SE17 3QA

T: 020 7703 4004
F: 020 7708 4750
E: info @ ecospacestudios.com

39 OLD FORT ROAD
SHOREHAM-BY-SEA
WEST SUSSEX
BN43 5RL

PROPOSED ELEVATIONS

SCALE: 1:100 @ A2
DATE: 27.02.2014
REV: I
DRAWING NO: 1302 / PL / 04