N

0 1 2 3 4 5m

SCALE BAR
1:50 @ A1

DO NOT SCALE FROM THIS DRAWING

DRAWING TO BE READ IN CONJUNCTION WITH ALL OTHER ARCHITECT'S AND ENGINEER'S CONTRACT DRAWING & SPECIFICATIONS.
ANY DISCREPANCIES MUST BE BROUGHT TO THE ATTENTION OF THE ARCHITECT IMMEDIATELY.
THE CONTRACTOR MUST VERIFY ALL DIMENSIONS BY SITE MEASUREMENT BEFORE ORDERING MATERIALS OR MANUFACTURING COMPONENTS.
SUBSTITUTE MATERIALS & PRODUCTS TO THOSE NAMED WILL BE ACCEPTABLE IF PROVEN TO BE OF EQUAL OR HIGHER PERFORMANCE AND NOT IN CONFLICT WITH OTHER ELEMENTS.

NOTES

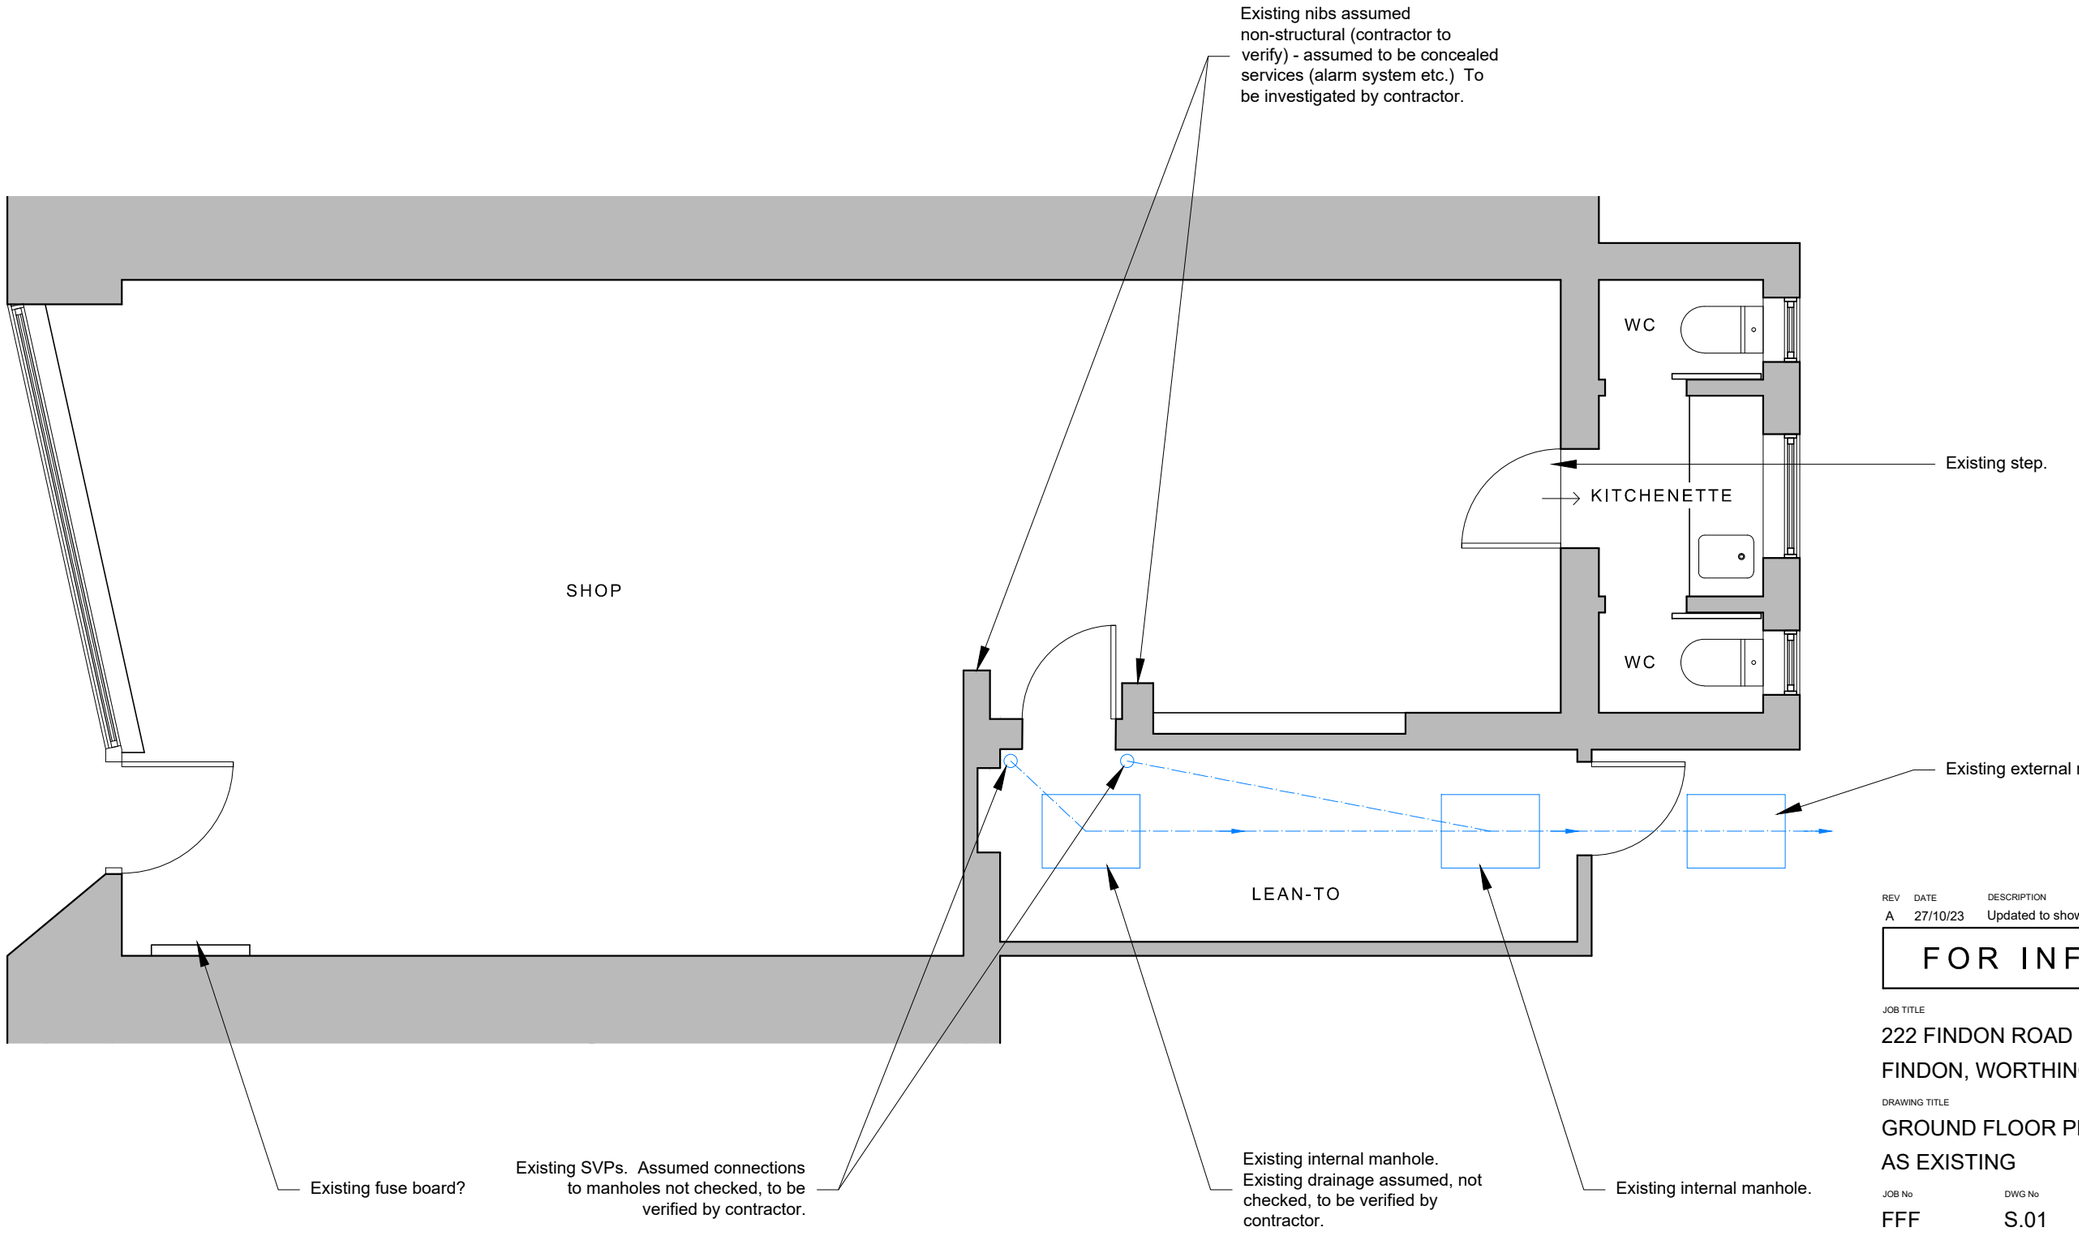

01 / S.01 LOCATION PLAN

REV	DATE	DESCRIPTION
A	27/10/23	Updated to show existing step to kitchen.

FOR INFORMATION

JOB TITLE
222 FINDON ROAD
FINDON, WORTHING

DRAWING TITLE
GROUND FLOOR PLAN
AS EXISTING

JOB No	DWG No		REV
FFF	S.01		A
DRAWN BY	CHECKED BY	SCALE (@A3)	DATE
ML		1:50	10/23

LIGGINS WAINEWRIGHT ARCHITECTURE
TEL: 07503 352499
E-MAIL: INFO@LW-ARCHITECTURE.CO.UK