N

0 1 2 3 4 5m

SCALE BAR
1:50 @ A1

DO NOT SCALE FROM THIS DRAWING

DRAWING TO BE READ IN CONJUNCTION WITH ALL OTHER ARCHITECT'S AND ENGINEER'S CONTRACT DRAWING & SPECIFICATIONS.
ANY DISCREPANCIES MUST BE BROUGHT TO THE ATTENTION OF THE ARCHITECT IMMEDIATELY.
THE CONTRACTOR MUST VERIFY ALL DIMENSIONS BY SITE MEASUREMENT BEFORE ORDERING MATERIALS OR MANUFACTURING COMPONENTS.
SUBSTITUTE MATERIALS & PRODUCTS TO THOSE NAMED WILL BE ACCEPTABLE IF PROVEN TO BE OF EQUAL OR HIGHER PERFORMANCE AND NOT IN CONFLICT WITH OTHER ELEMENTS.

NOTES

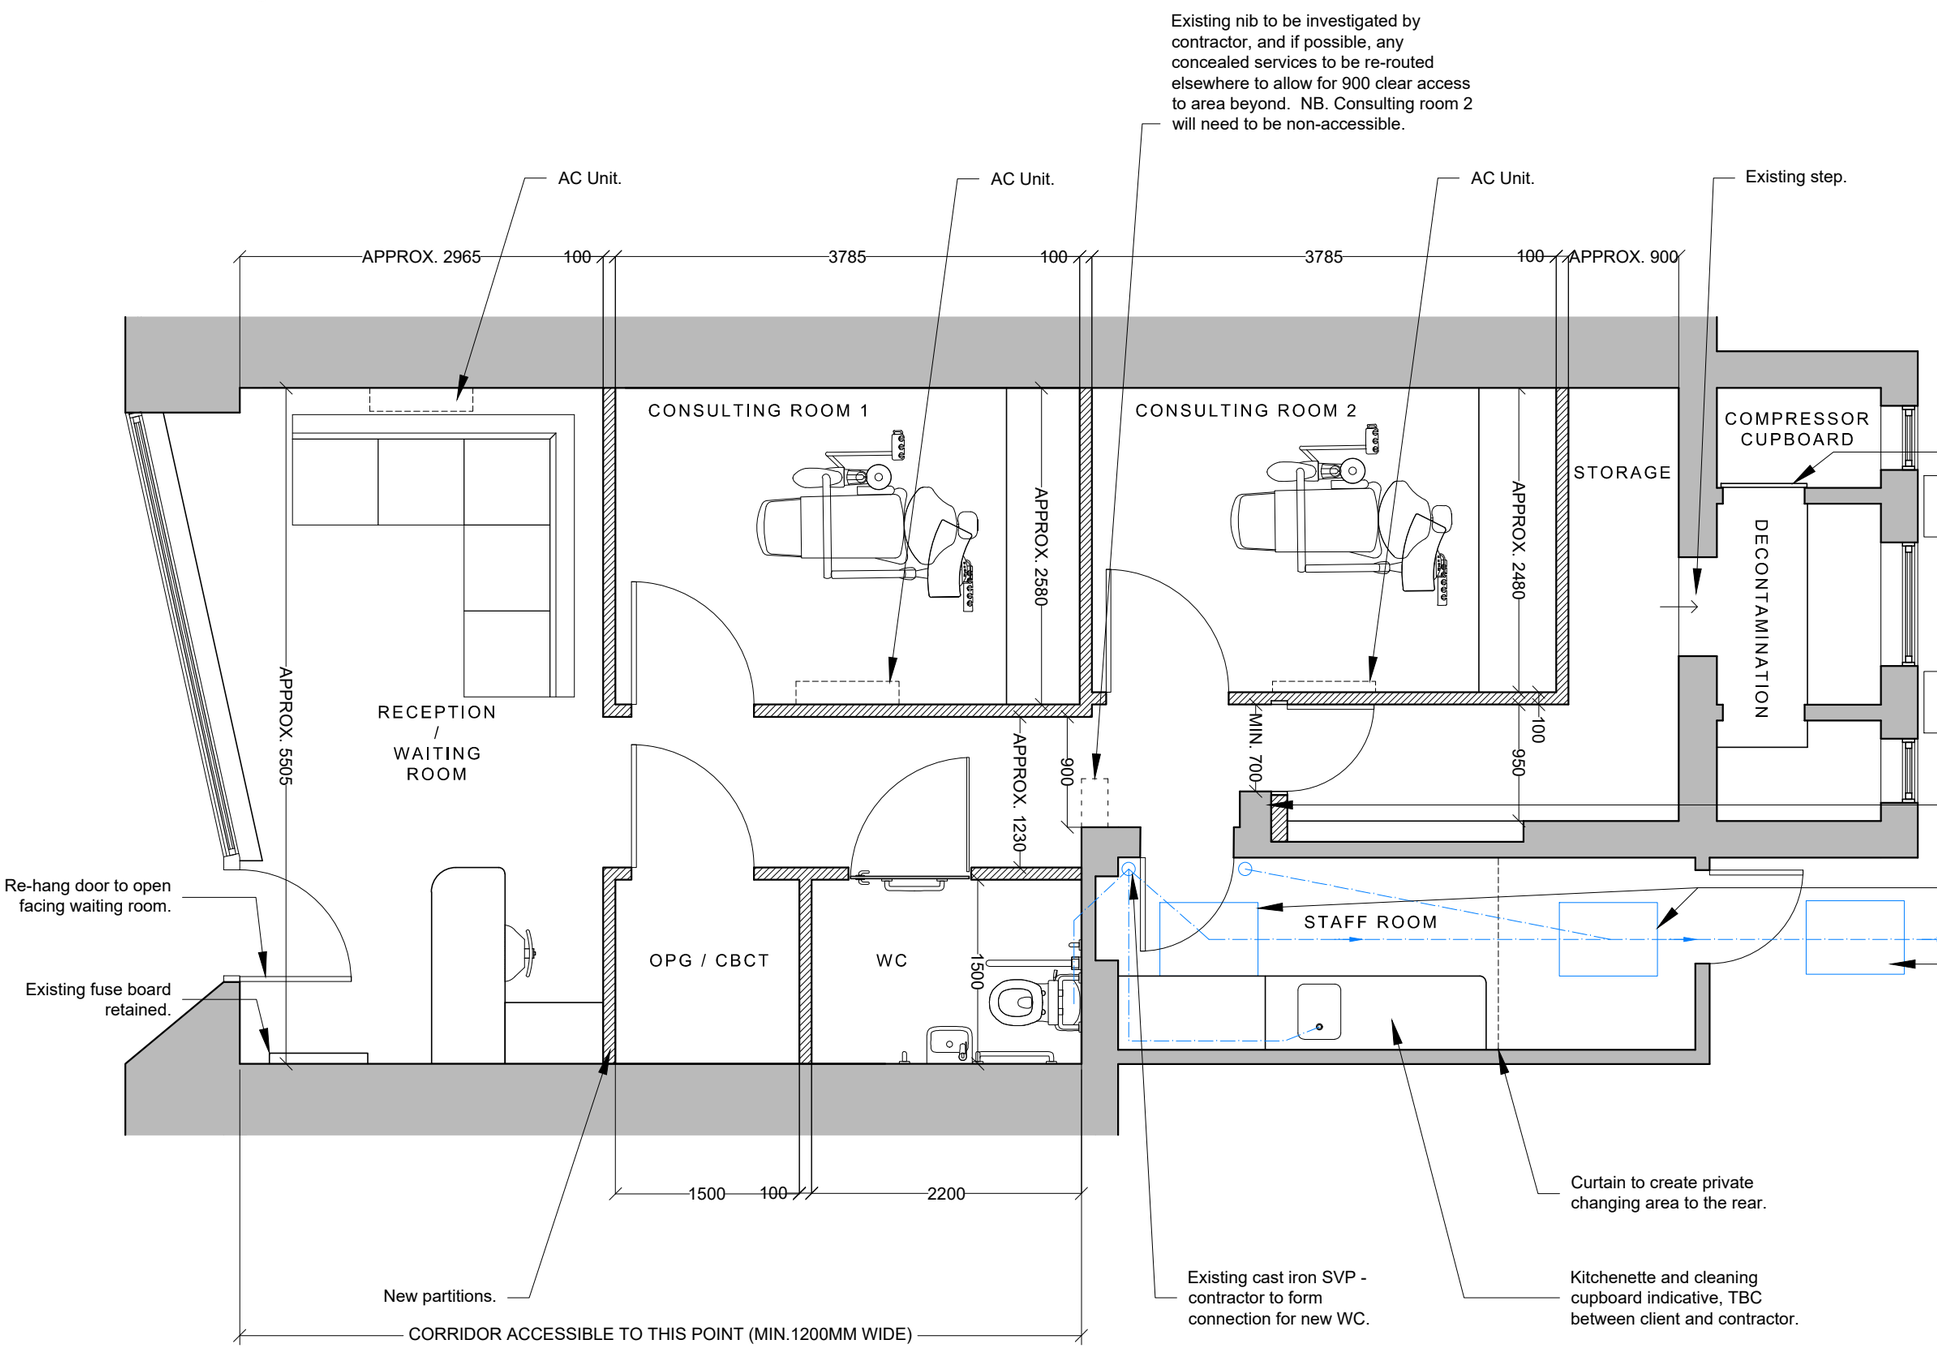

01 S.01 LOCATION PLAN

REV	DATE	DESCRIPTION
A	24/10/23	Updated as client comments.
B	27/10/23	Updated as client comments.

FOR INFORMATION

JOB TITLE
222 FINDON ROAD
FINDON, WORTHING

DRAWING TITLE
GROUND FLOOR PLAN
AS PROPOSED

JOB No	DWG No		REV
FRF	D.01		B
DRAWN BY	CHECKED BY	SCALE (@A3)	DATE
ML		1:50	10/23

LIGGINS WAINEWRIGHT ARCHITECTURE
TEL: 07503 352499
E-MAIL: INFO@LW-ARCHITECTURE.CO.UK