

© This drawing remains the property of MGI Architecture ltd. and shall not be copied without prior written consent.

All dimensions to be checked on site and any discrepancies to be reported before work commences.

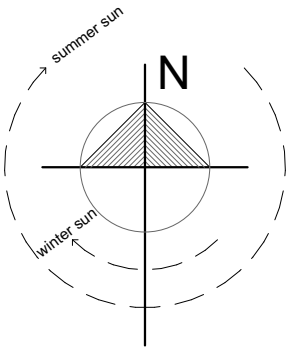

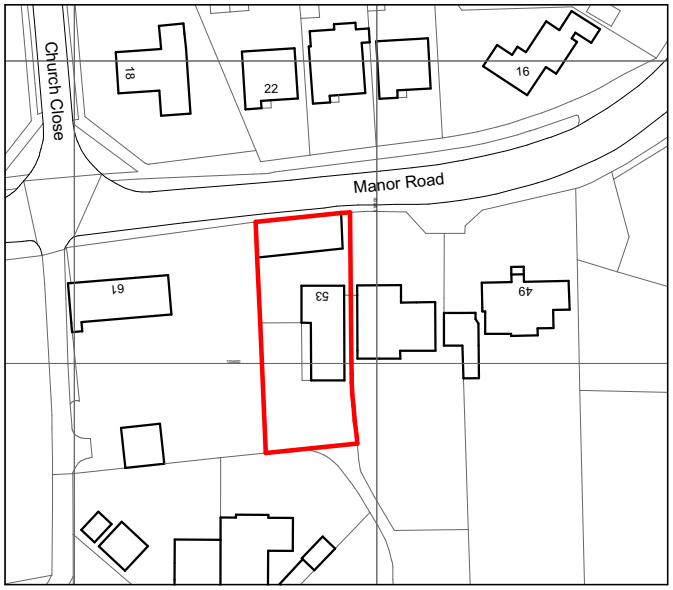

Ordnance Survey, (c) Crown Copyright 2023. All rights reserved. Licence number 100022432

Scale 1:1250

10 0 10 20 30 40 50m

Client
Martin Edmonds

Project
53 Manor Road Lancing
BN15 0EY

Layout Title
Location Plan

MGI ARCHITECTURE

RevID	Comment	Issue Date

Scales @ A4: **1:1250**

Drawn by: **MJ**

Drawing Number

project	number	rev
1294	**PL-01**	