

© This drawing remains the property of MGI Architecture ltd. and shall not be copied without prior written consent.

All dimensions to be checked on site and any discrepancies to be reported before work commences.

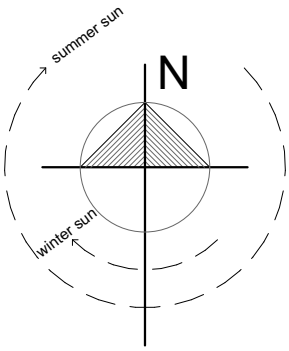

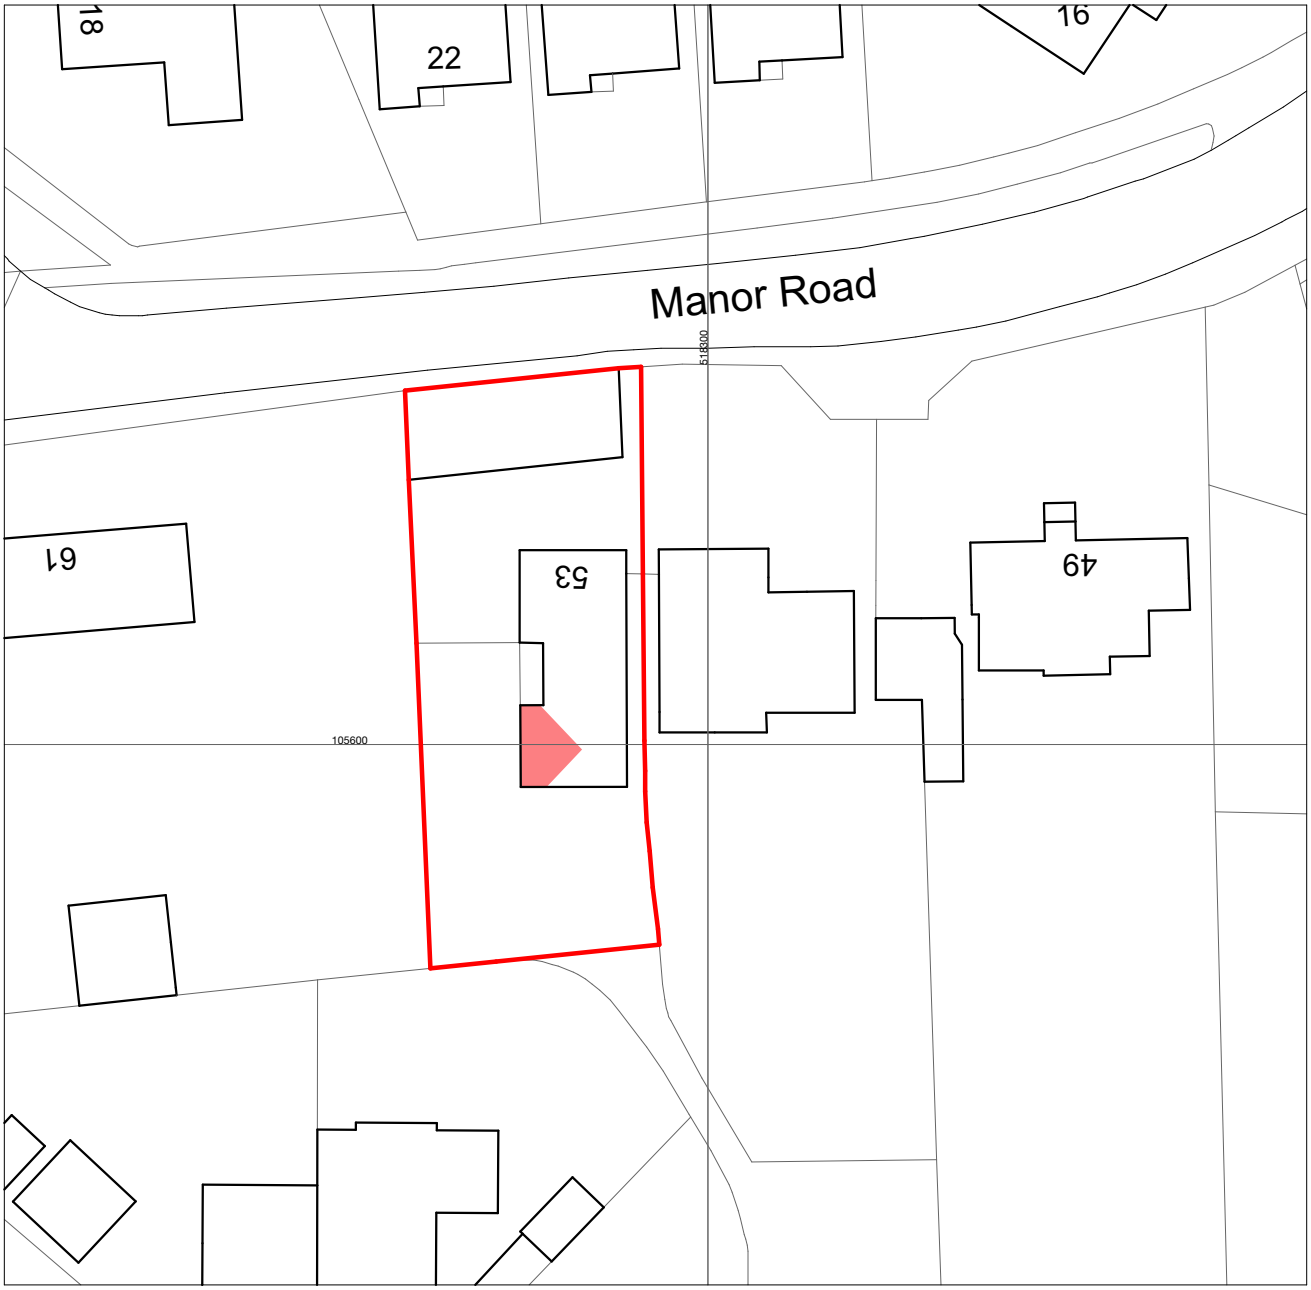

Scale 1:500

5 0 5 10 15 20 25m

Client
Martin Edmonds

Layout Title
Proposed Block Plan

Project
53 Manor Road Lancing
BN15 0EY

MGI ARCHITECTURE

RevID	Comment	Issue Date

Scales @ A4: **1:500**

Drawn by: **MJ**

Drawing Number

project	number	rev
1294	**PL-02**	