



Proposed North Front Elevation

1 : 100

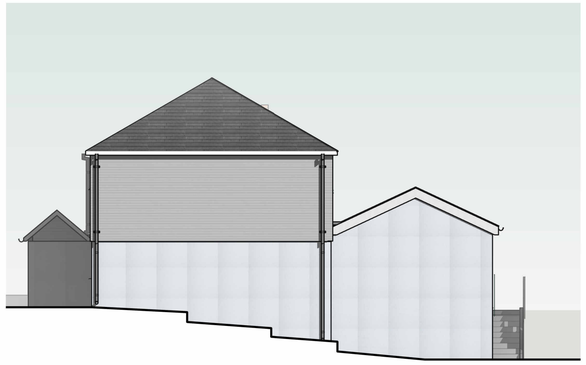


Proposed West Side Elevation

1 : 100

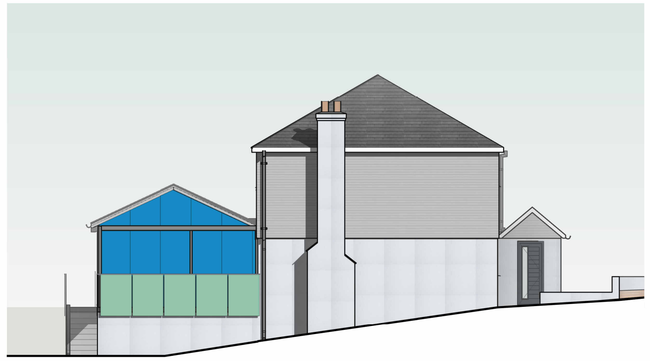

Proposed East Side Elevation

1 : 100

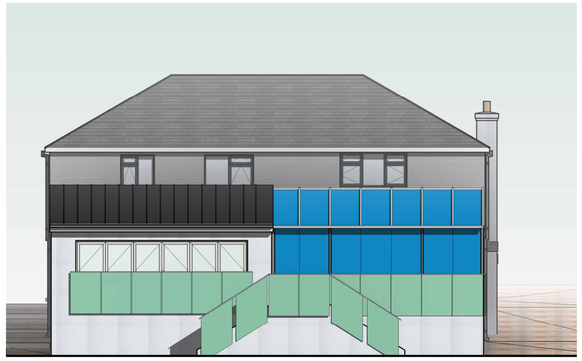

Proposed South Rear Elevation

1 : 100

0m 1m 2m 3m 4m 5m


VISUAL SCALE 1:50 @ A1

Notes:

1. THE COPYRIGHT OF THIS DRAWING IS VESTED IN ARCHEVOLVE AND IT MAY NOT BE REPRODUCED IN WHOLE OR PART OR USED FOR THE MANUFACTURE OF ANY ARTICLE WITHOUT THE EXPRESS PERMISSION OF THE COPYRIGHT HOLDERS.

2. WORK TO FIGURED DIMENSIONS ONLY.

3. THIS DRAWING IS TO BE READ IN CONJUNCTION WITH ALL RELEVANT ARCHITECT'S, SERVICE ENGINEER'S AND ARCHEVOLVE AND SPECIFICATIONS.

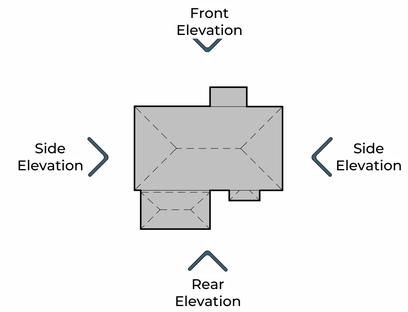

Rev_A	Alterations to Roofs of The Porch and Rear Extensions	AP	30.09.23

Revision Number	Revision Description	Issued by	Revision Date

DATE: 20/09/23

STATUS: PLANNING ISSUE

SHEET SIZE: A1

SCALE: As indicated

DRAWN: AP

CHECKED:

CLIENT: Mr S Konathala

SITE ADDRESS: 53 Ring Road North Lancing BN15 0QE

DRAWING: Extensions to The Front & Rear

TITLE: Proposed Elevations

PROJECT NO: 53RingRd

DRAWING NO: ACR/006/23/07

REVISION: Rev_A

ARCHEVOLVE
// design @archevolve.co.uk
// www. archevolve.co.uk
// 07830 325566
CIAT CHARTERED PRACTICE