SIDE (NORTH EAST) ELEVATION

SCALE 1 to 100

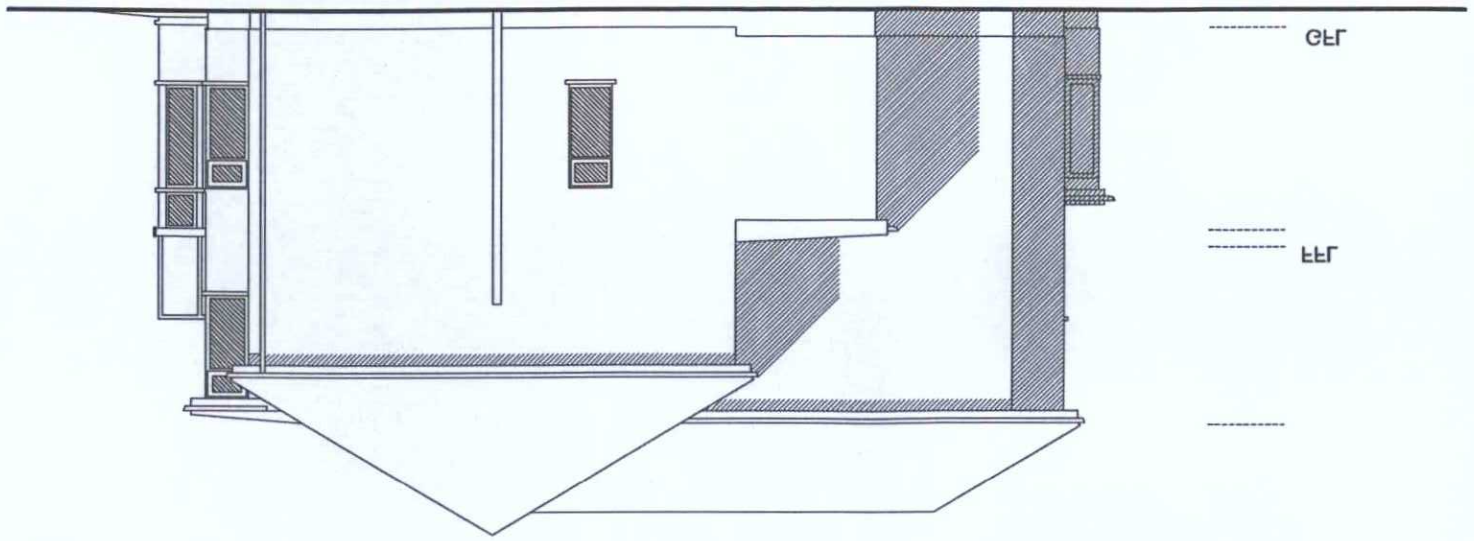

SIDE (SOUTH WEST) ELEVATION

SCALE 1 to 100

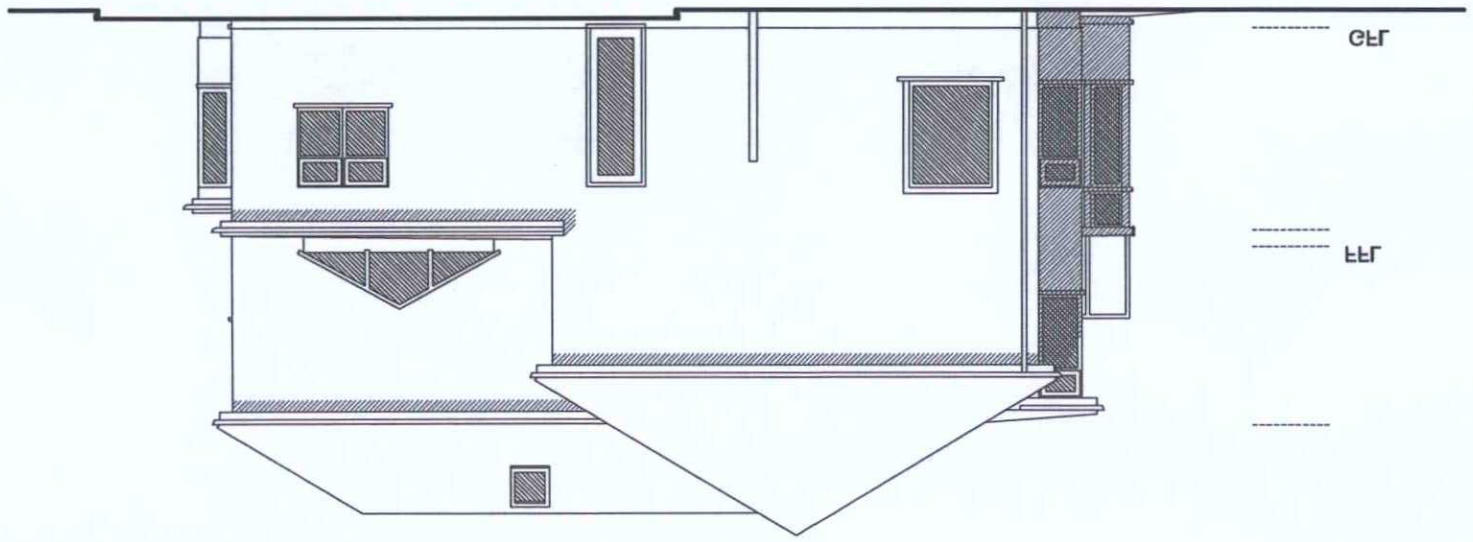

REAR (NORTH WEST) ELEVATION

SCALE 1 to 100

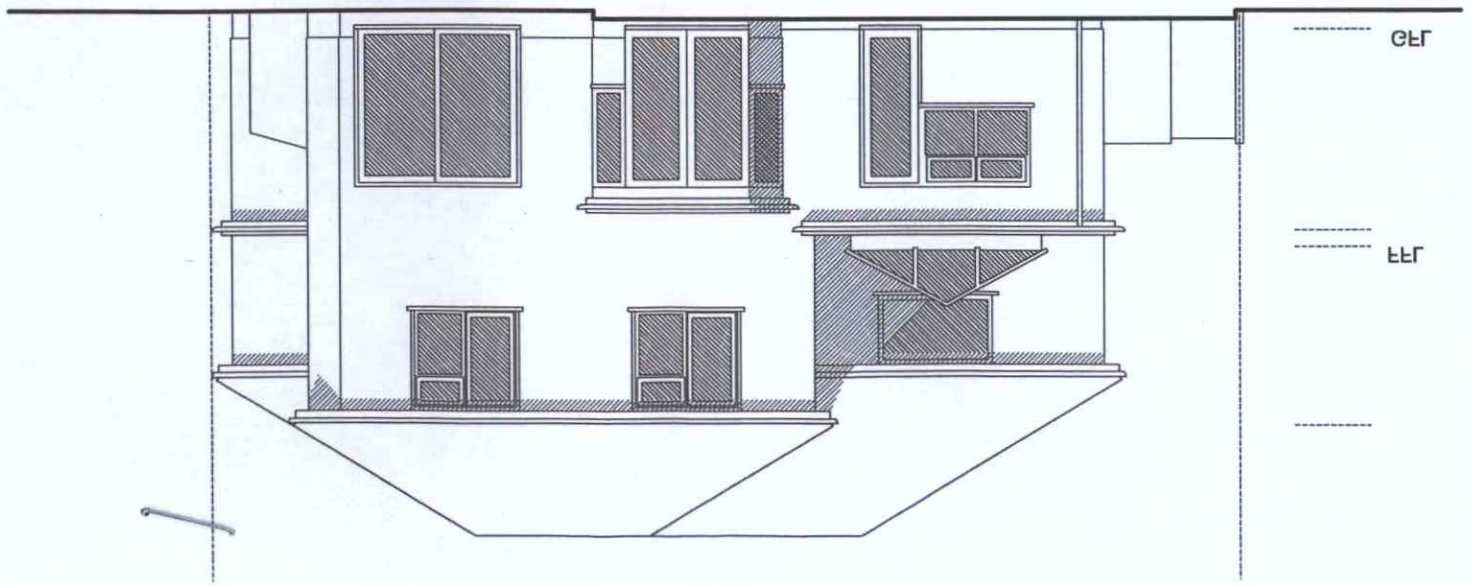

FRONT (SOUTH EAST) ELEVATION

SCALE 1 to 100

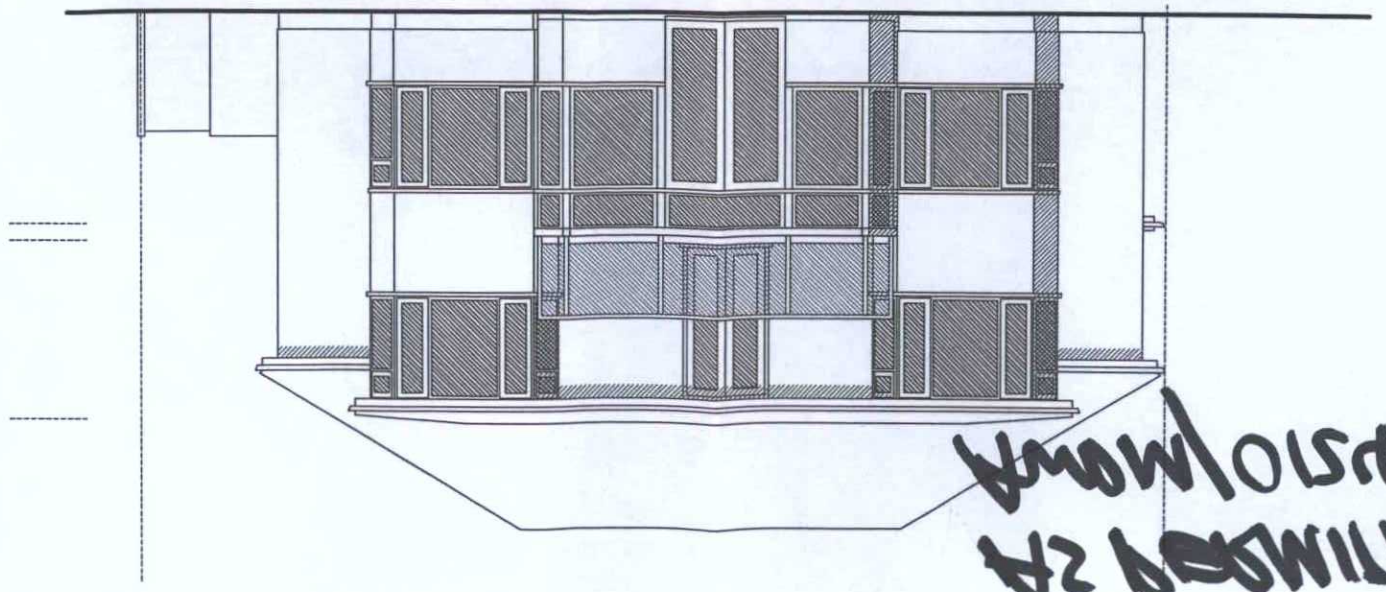

PAPER SIZE A3

SCALE 1 to 100

0m 1m 2m 3m 4m 5m 6m 7m 8m 9m 10m

Date	27.01.16
Revision	
Drawing Number	20
Job Number	16510
Scale	1 : 100

Drawing Title
BUILDING AS
PROPOSED
Elevations
Sketch Scheme
Drawing

Job Title
PROPOSED REAR EXTENSIONS
FRONT PORCH AND BALCONY
AND INTERNAL ALTERATIONS

Client
Mr P Stevens & Ms K Dransfield
25 Brighton Road
Lancing
BN15 8RJ

PAGE
PARTNERSHIP
18 Middleton Avenue Hove Sussex BN3 4PJ
Tel/Fx 01273 424888 pagpar@pagepartnership.net

AS PROPOSED