DRAWING SCALE 1:500



DRAWING SCALE 1:1250

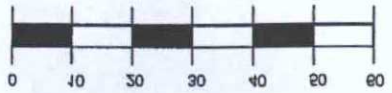

SITE LOCATION PLAN SCALE 1:1250

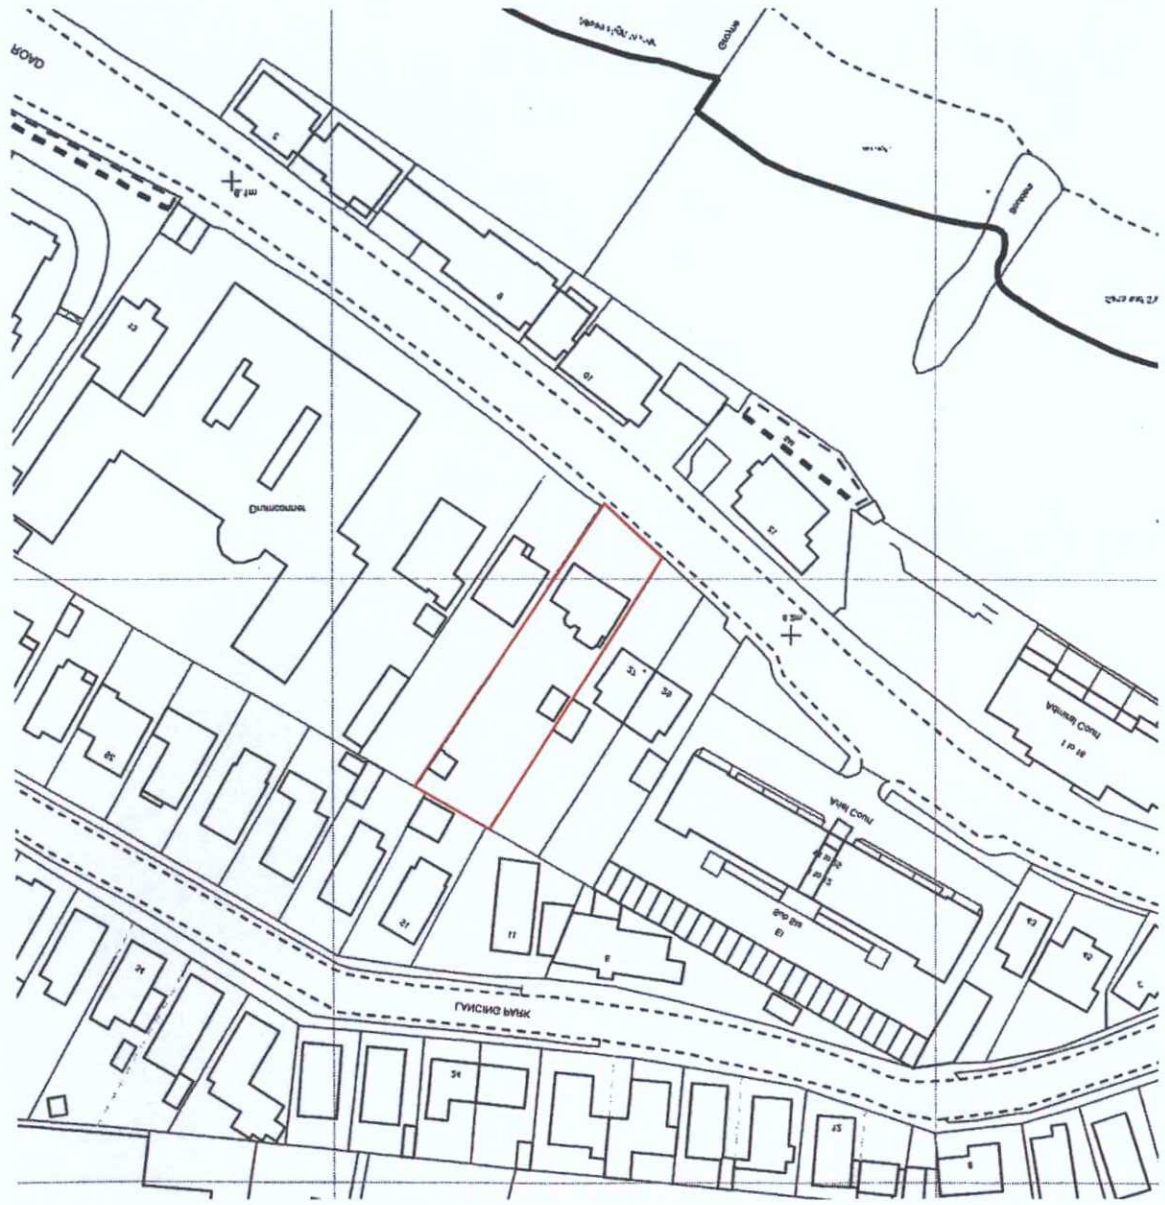

BLOCK PLAN SCALE 1:500



Client MR P STREVENS & MS K DRANSFIELD 25 BRIGHTON ROAD LANCING BN15 8RL	Drawing Title BLOCK PLAN SITE LOCATION PLAN	Job Number 16510	Date 27.01.16
Job Title PROPOSED REAR EXTENSIONS FRONT PORCH AND BALCONY AND INTERNAL ALTERATIONS	Scale 1 : 1250 1 : 500	Revision A	Drawing Number 22

PAPER SIZE A3

REV A: 07/12/2016 Porch amended

PAGE
PARTNERSHIP
18 Middleton Avenue Hove Sussex BN3 4PL
Tel/fax: 01273 424888 pagpar@postmaster.co.uk

PLAN	AWDM/ 1820/16
DATE	14 DEC 2016
VALID	

ADUR & WORTHING
PLANNING SERVICES