DO NOT SCALE EXCEPT FOR PLANNING AND BUILDING REGULATION PURPOSES

GENERAL NOTES

LIGHTING :-
ALL LIGHTING TO BE POSITIONED TO AVOID DIRECT GLARE ON THE EYES OF THE USER AND UNWANTED REFLECTIONS FROM THE SCREEN OR OPERATING FEATURES. GLARE FROM LIGHTING TO BE AVOIDED.
SIGNAGE :-
ALL SIGNAGE TO CONFORM TO BS 8300:2001 SECTIONS 9.2.2 LOCATION & DESIGN OF SIGNS & INFORMATION AND 9.2.3 VISUAL SIGNS.
ALL NEW GLAZING CONFORMS TO BS 6206.
ALL ELECTRICAL WORK CONFORMS TO BS 7671.

IT IS ASSUMED THAT ALL PRELIMINARY WORKS CARRIED OUT / CONTRACTED BY THE SITE OWNER (SHOULD THEY BE REQUIRED BY THE PROJECT) ARE COMPLETED IN ACCORDANCE WITH CURRENT BUILDING REGULATIONS 2010 AND AMENDMENTS THEREAFTER

SITE NOTES

FLOOR CONSTRUCTION: CERAMIC TILE ON CONCRETE

TTW INSTALL
REMOVE EXISTING LARGE CRACKED / DAMAGED GLAZING PANEL

INSTALL: NEW OPAQUE VINYL, NEW SILICONE JOINTED GLAZING PANELS, GLAZING COLLAR, ATM ENCLOSURE, PLINTH, ATM, ELECTRICS AND NON-ILLUMINATED DI-BOND SIGNAGE AND LOGO PANEL

MAKE GOOD INTERNAL APERTURE WITH WHITE PLASTIC TRIM

NOTE:
- NO ASBESTOS REG. NCRA TO ARRANGE ASBESTOS SURVEY REQUIRED PRIOR TO FURTHER SURVEYS AND INVASIVE WORKS COMMENCING
- ALL PROPOSED ATM INSTALL WORKS MUST ALLOW FOR FULL ATM SERVICE CLEARANCE INC. FULL RACK OUT OF REAR DISPENSERS
- ATM ELECTRICAL INSTALLATION TBC / SEE ELECTRICAL SURVEY
- EXISTING GLAZING PANEL CRACKED / DAMAGED
- INSTALL NON-ILLUMINATED SIGNAGE AND LOGO PANEL
- PARKING RESTRICTIONS APPLY / PARKING BAYS TO SHOP FRONT / MAX. STAY 1HR NO RETURN WITHIN 1HR / PARKING TICKETS LIKELY
- GLAZING SURVEY REQUIRED DUE TO NEW SJG PANELS
- NCRA TO FIT NEW OPAQUE VINYL ON NEW SJG PANEL TO MATCH EXISTING OPAQUE VINYL ON L/HS PANEL
- SITE NOT SHOWING AS A LISTED BUILDING AND NOT WITHIN CONSERVATION AREA / CONSERVATION AREA OPPOSITE & ADJACENT TO SITE / RECOMMEND INSTALLING NON-ILLUMINATED SIGNAGE & LOGO PANEL / LAMINATE PANEL CHANGED TO SJG PANELS DUE TO PLANNING CONDITIONS

WORK TO BE CARRIED OUT BY SITE

PROVIDE FULL ACCESS FOR ASBESTOS & GLAZING SURVEY

REMOVE 1 X ROLLER BLIND

RELOCATE 6 X STOCK CAGES AND LOOSE STOCK IN ATM INSTALL LOCATION

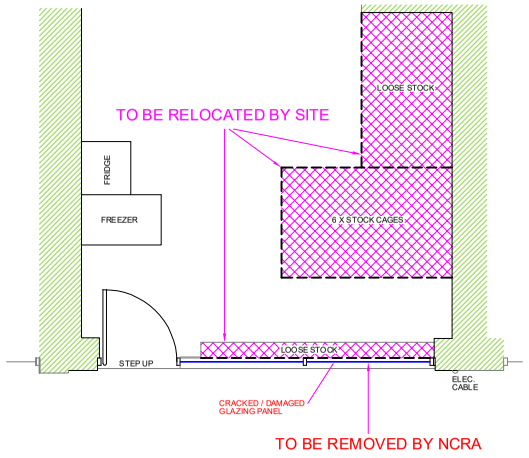

EXISTING (PART) PLAN

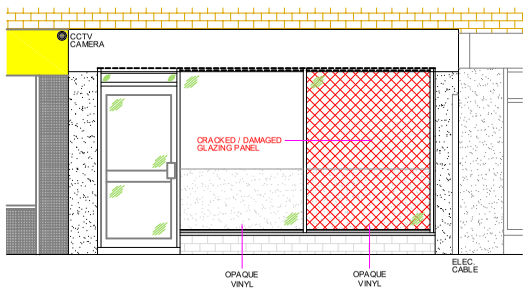

EXISTING ELEVATION

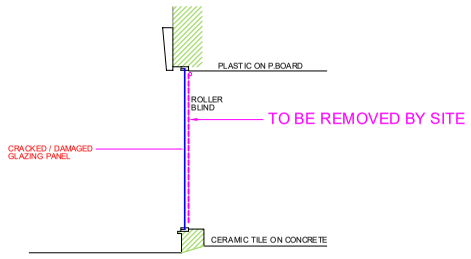

EXISTING SECTION VIEW A-A

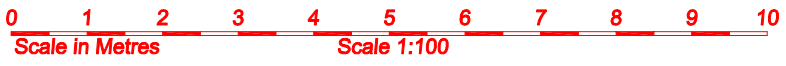

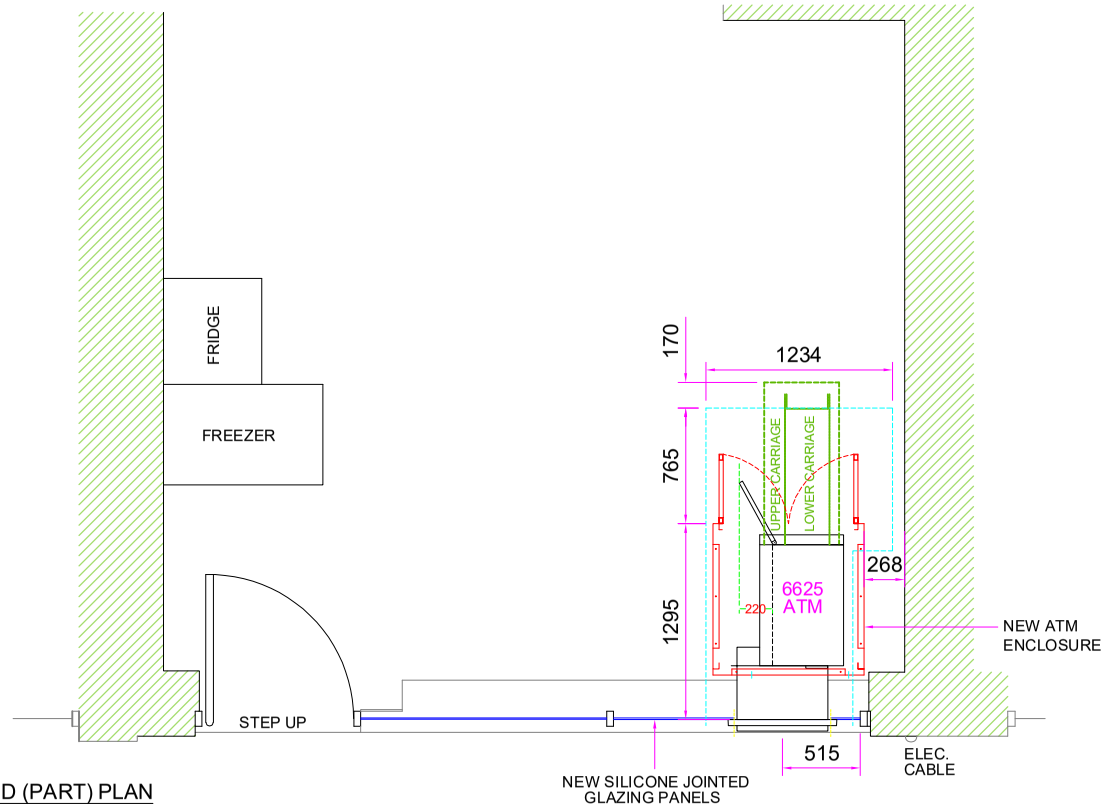

PROPOSED (PART) PLAN

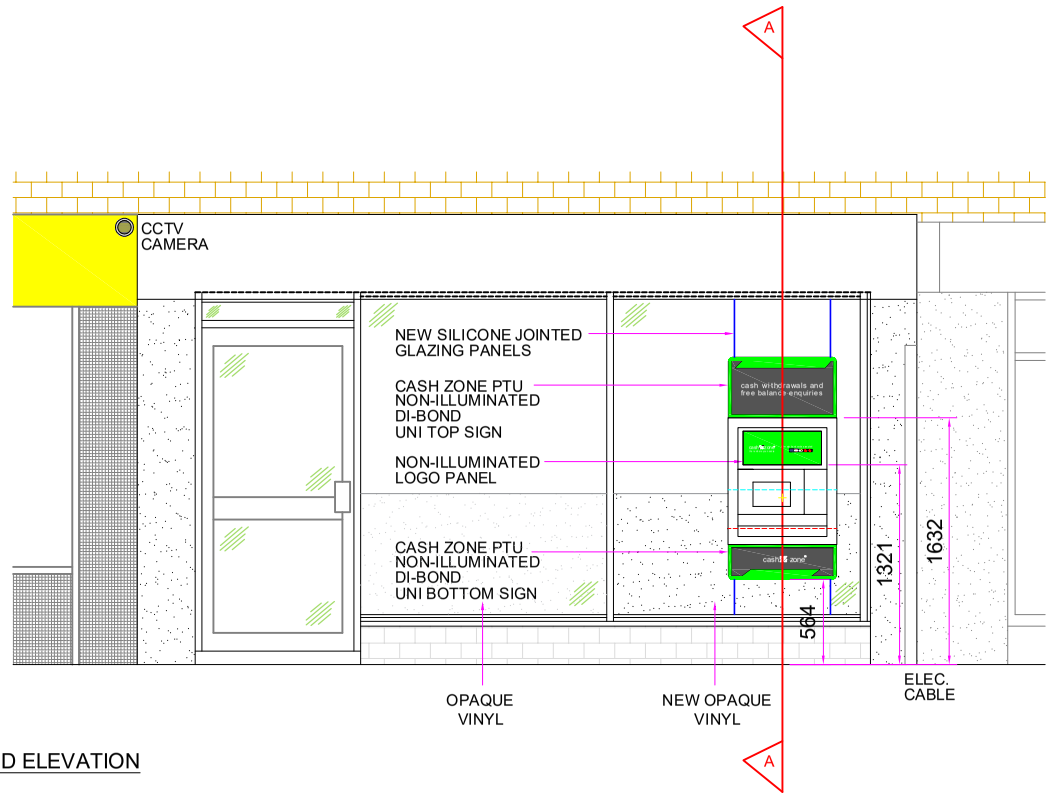

PROPOSED ELEVATION

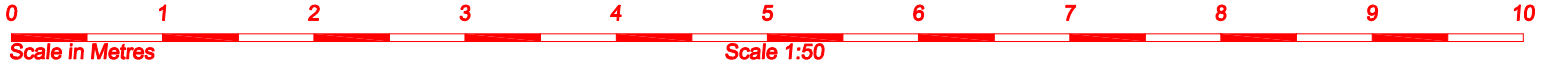

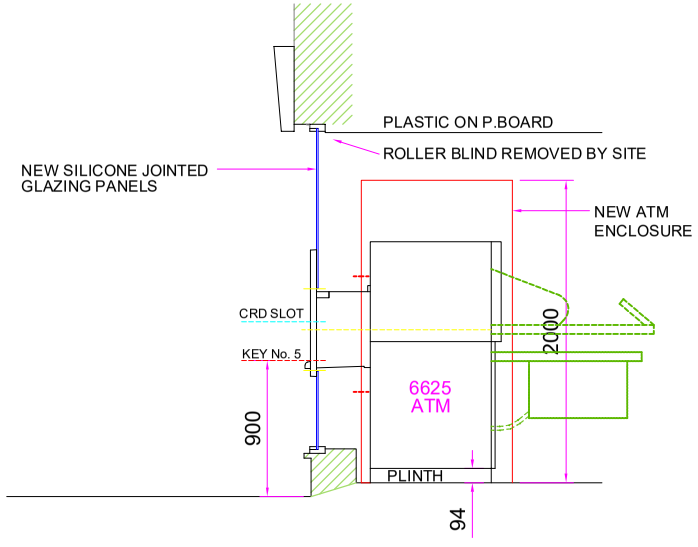

SECTION VIEW A-A

SITE ADDRESS
BROADWATER MINI MARKET (PREMIER)
103-107 BROADWATER STREET E,
WORTHING,
BN14 9AW

TITLE
PROPOSED AUTOMATED TELLER MACHINE (ATM)
INSTALLATION FOR CASHZONE

DRAWN	DATE	SCALE
MAL	16/06/26	VARIOUS @A3
REF/DRG No.	SHEET	REVISION
E031270		REV01

REVISION	DESCRIPTION	DATE	BY
04			
03			
02			
01	ATM TO BE INSTALLED THROUGH SJG AS REQUESTED BY PLANNING / NOTES AMENDED	22/09/26	II

drawing approval

NAME:-	
POSITION:-	APPROVED:-
DATE:-	SIGNED:-

NCR ATLEOS