TO BE



FIRST FLOOR GROSS AREA = 3,180 SQ FT

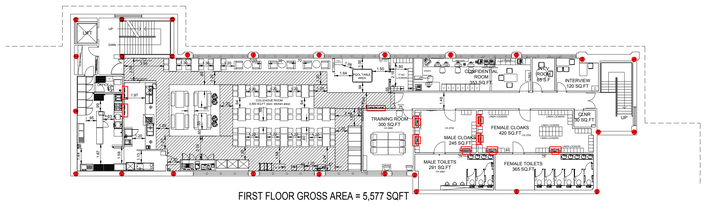

FIRST FLOOR GROSS AREA = 5,577 SQFT

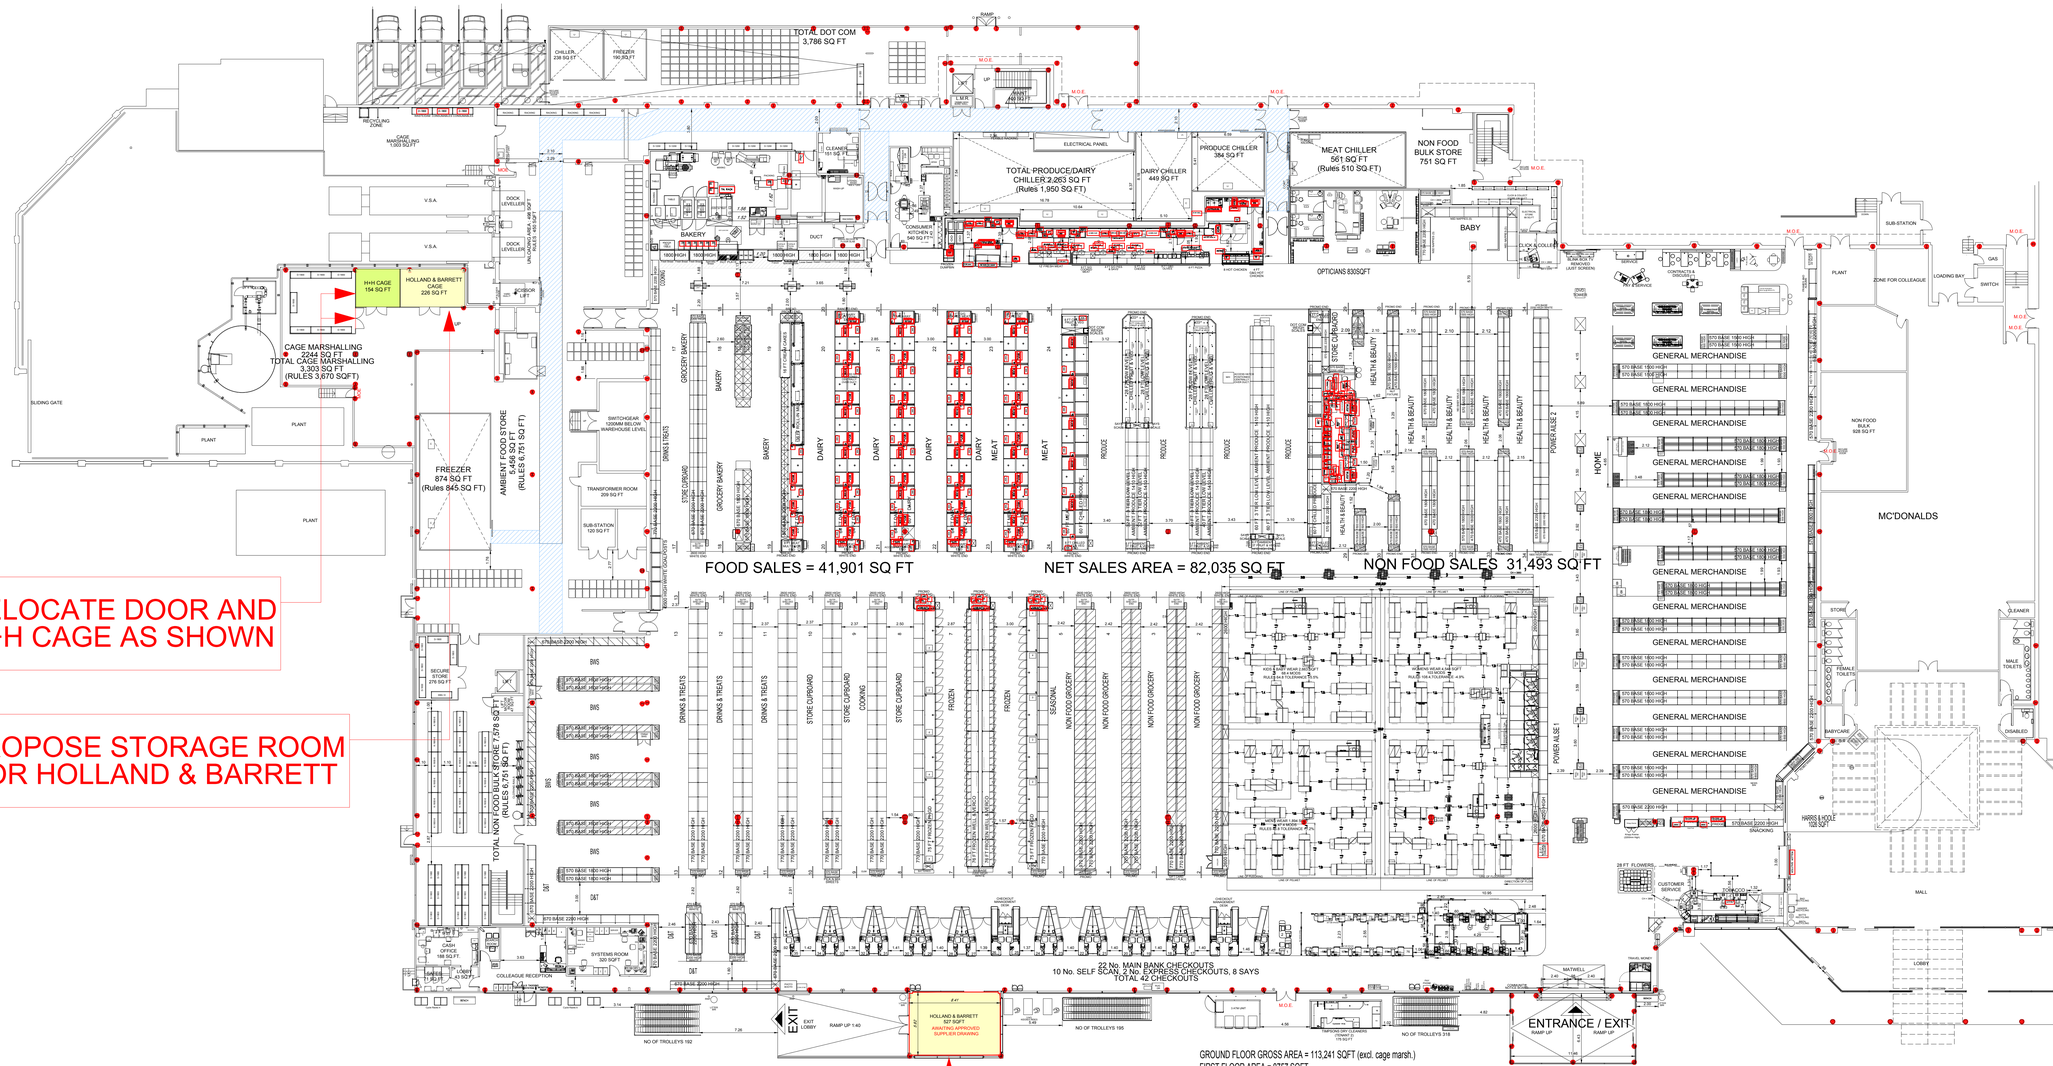

RELOCATE DOOR AND H+H CAGE AS SHOWN

PROPOSE STORAGE ROOM FOR HOLLAND & BARRETT

PROPOSE HOLLAND & BARRETT AS SHOWN

REV.	DATE	AMENDMENTS

PROJECT
3178 SHOREHAM EXTRA
F83.4 (41.9 / 31.5)

DESCRIPTION
PROPOSED RETAIL LAYOUT

DRAWING NO 3178gag1#

PHASE 3 ISSUE 1#

SYSTEM ID 3178rg1#
3178bg1#

SCALE 1:200@A0

DATE 28.11.2018

UK PLANNING MANAGER INNIS MARTIN

BENGALURU PLANNER SWATHI GEESALA

TESCO

RETAIL PLANNING & DESIGN IMPLEMENTATION

TESCO STORES LIMITED
STORE PLANNING DEPARTMENT
PROPERTY SERVICES
HIGHWOODS BUILDING, KESTREL WAY, HERTFORDSHIRE,
WELWYN GARDEN CITY, HERTFORDSHIRE, AL7 1GB UK
TELEPHONE : 01707 395150
THE COPYRIGHT AND ALL OTHER RIGHTS IN AND RELATING TO THIS PUBLICATION
BELONG TO AND ARE THE SOLE PROPERTY OF TESCO STORES LIMITED.
EXCEPT AS PERMITTED BY THE COPYRIGHT ACTS OR WITH THE PRIOR WRITTEN CONSENT OF TESCO,
PUBLICATION MAY BE REPRODUCED OR TRANSMITTED IN ANY FORM OR BY ANY
ELECTRONIC OR MECHANICAL MEANS, INCLUDING PHOTOCOPYING AND RECORDING,
OR FROM ANY RETRIEVAL SYSTEM, WITHOUT THE PRIOR WRITTEN LICENCE FROM THE OWNER
(C) 1997 TESCO STORES LIMITED