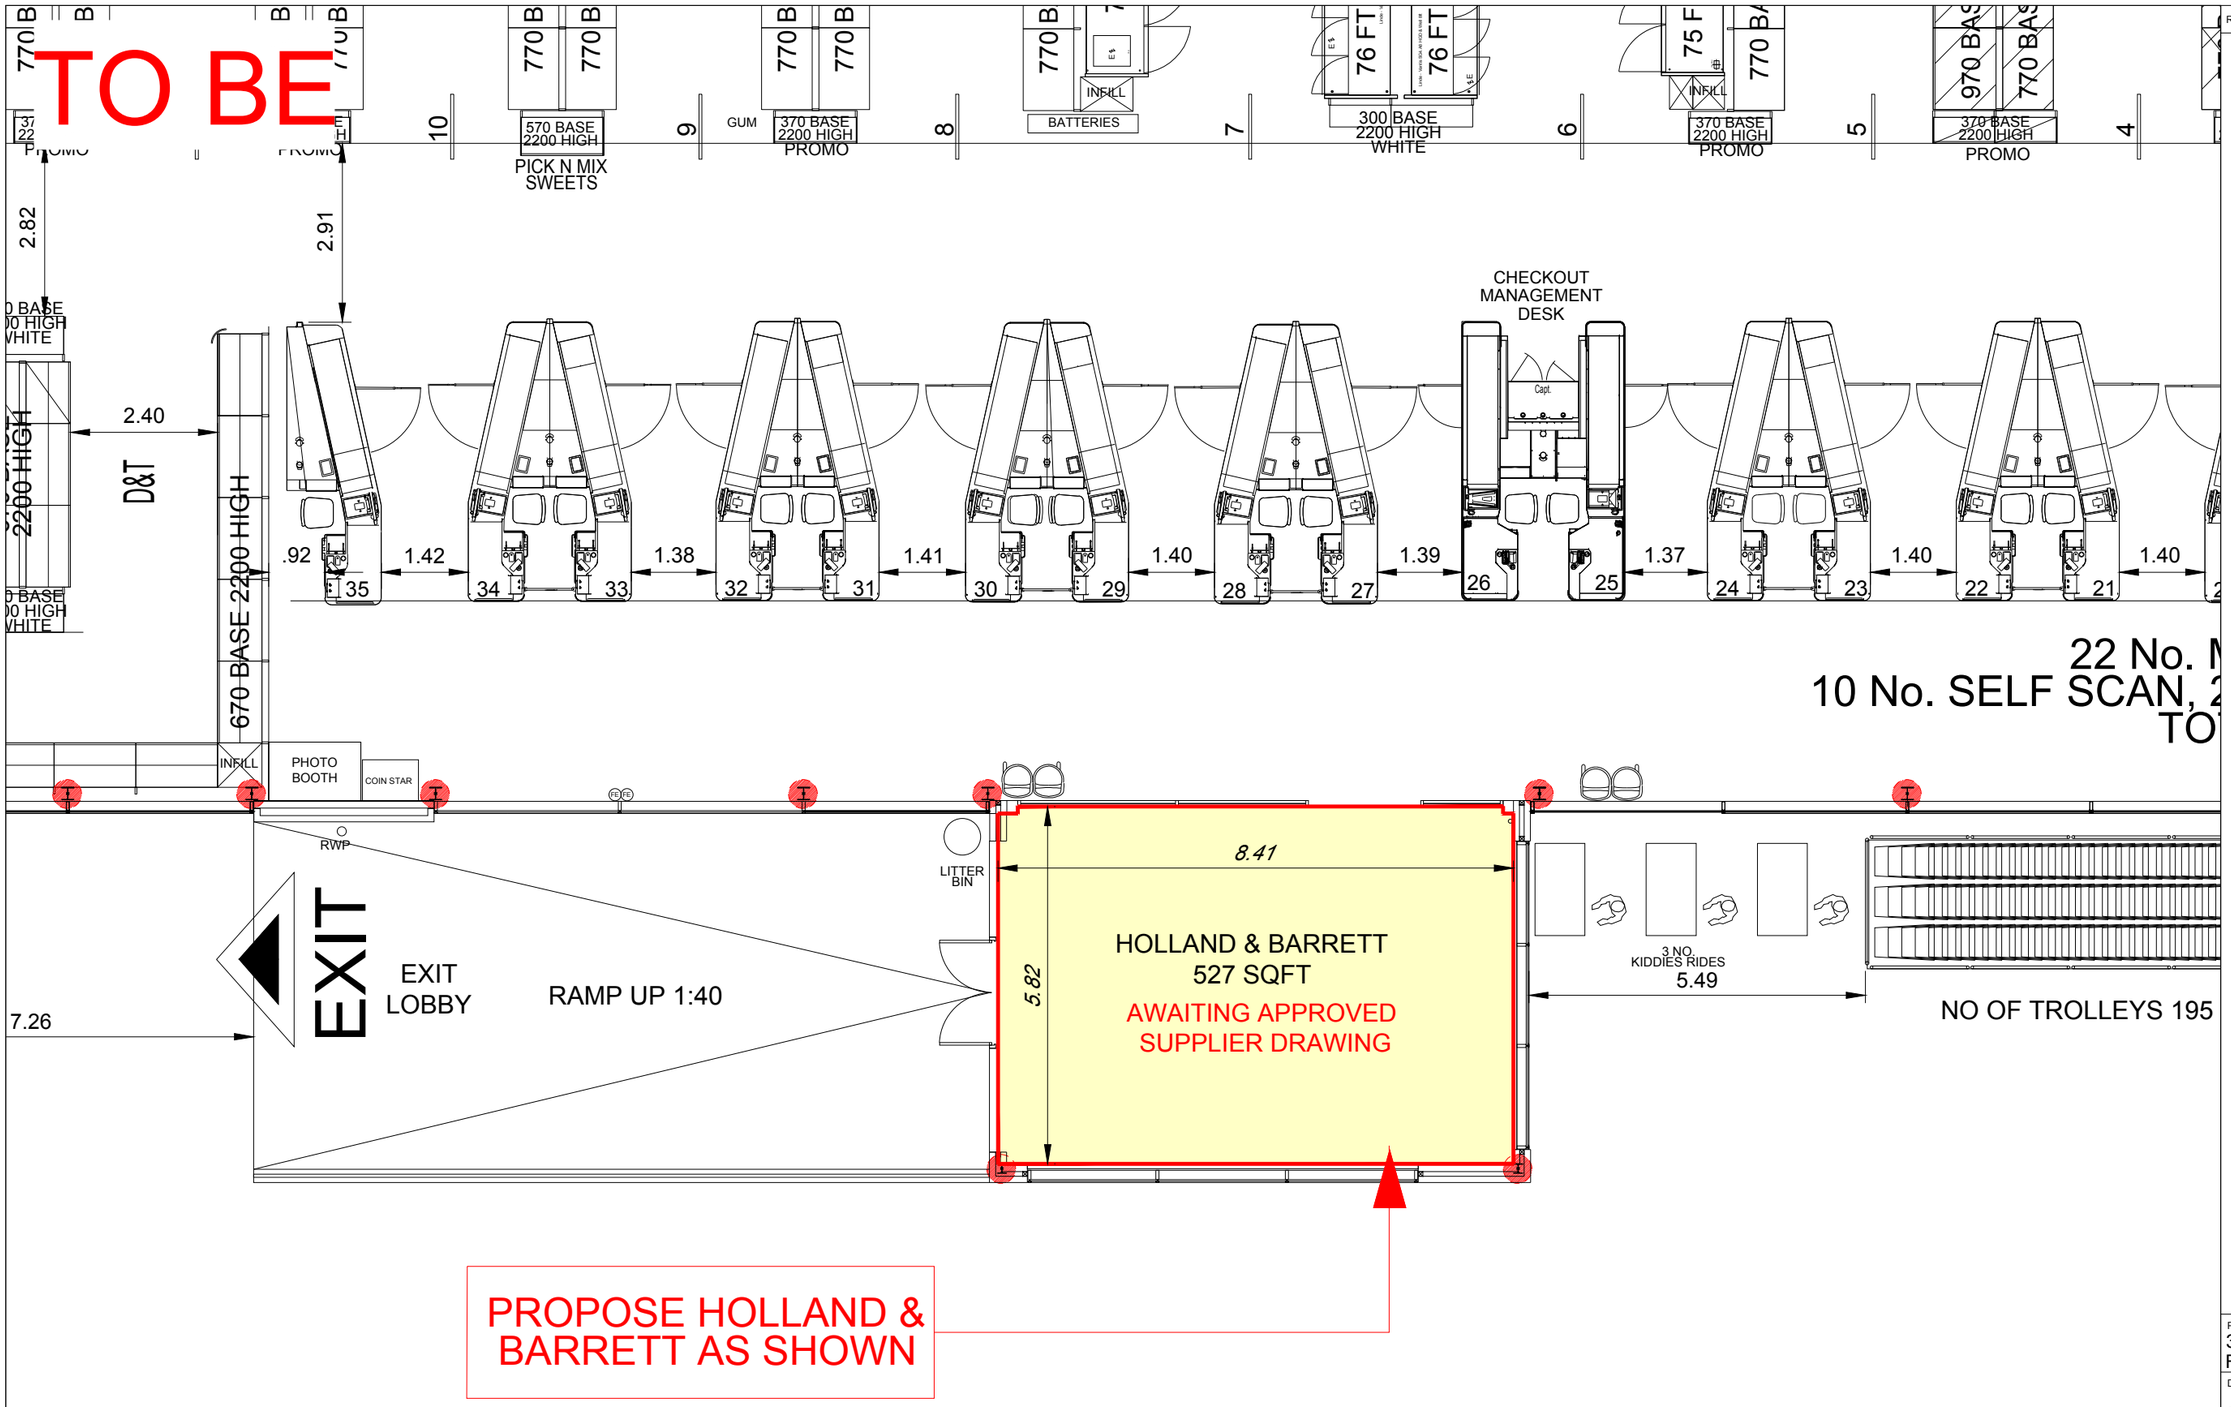

REV.	DATE	AMENDMENTS

PROJECT
3178 SHOREHAM EXTRA
F83.4 (41.9 / 31.5)

DESCRIPTION
PROPOSE RETAIL LAYOUT

DRAWING NO 3178gag1#

PHASE 3 ISSUE 1#

SYSTEM ID 3178rg1# 3178bg1#

SCALE 1:100@A3 DATE 28.11.2018

UK PLANNING MANAGER INNIS MARTIN

BENGALURU PLANNER SWATHI GEESALA

TESCO

RETAIL PLANNING & DESIGN IMPLEMENTATION

TESCO STORES LIMITED
STORE PLANNING DEPARTMENT
PROPERTY SERVICES
HIGHWOODS BUILDING, KESTREL WAY, HERTFORDSHIRE,
WELWYN GARDEN CITY, HERTFORDSHIRE, AL7 1GB UK
TELEPHONE : 01707 395150

THE COPYRIGHT AND ALL OTHER RIGHTS IN AND REVISED TO THIS PUBLICATION WILLING IT ARE RESERVED. THE PROPERTY OF TESCO STORES LIMITED ALL RIGHTS ARE RESERVED. NEITHER THE WHOLE NOR ANY PART OF THIS PUBLICATION MAY BE REPRODUCED OR TRANSMITTED IN ANY FORM OR BY ANY ELECTRONIC OR MECHANICAL MEANS INCLUDING PHOTOCOPYING AND RECORDING OR FROM ANY RETRIEVAL SYSTEM WITHOUT THE PRIOR WRITTEN LICENCE FROM THE OWNER
© 1997 TESCO STORES LIMITED