
AMENDED
T.P. OFFICE COPY


ADUR & WORTHING
DM/1312/12
DATE VALID
24.10.12

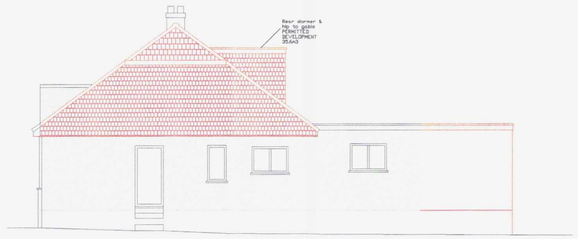

West Elevation




South Elevation

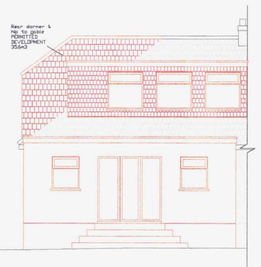


East Elevation


PROPOSED ELEVATIONS 1:100

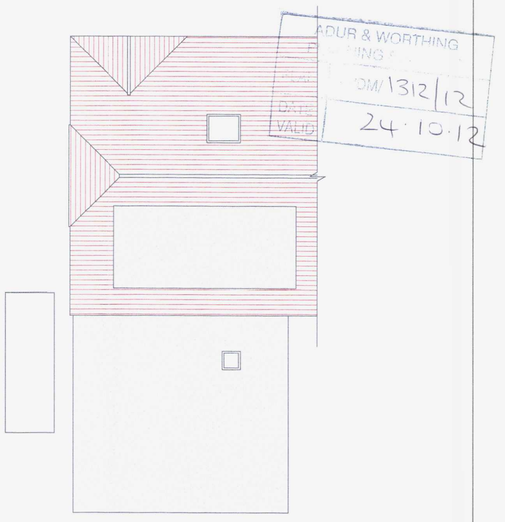

PROPOSED ROOF PLAN 1:100

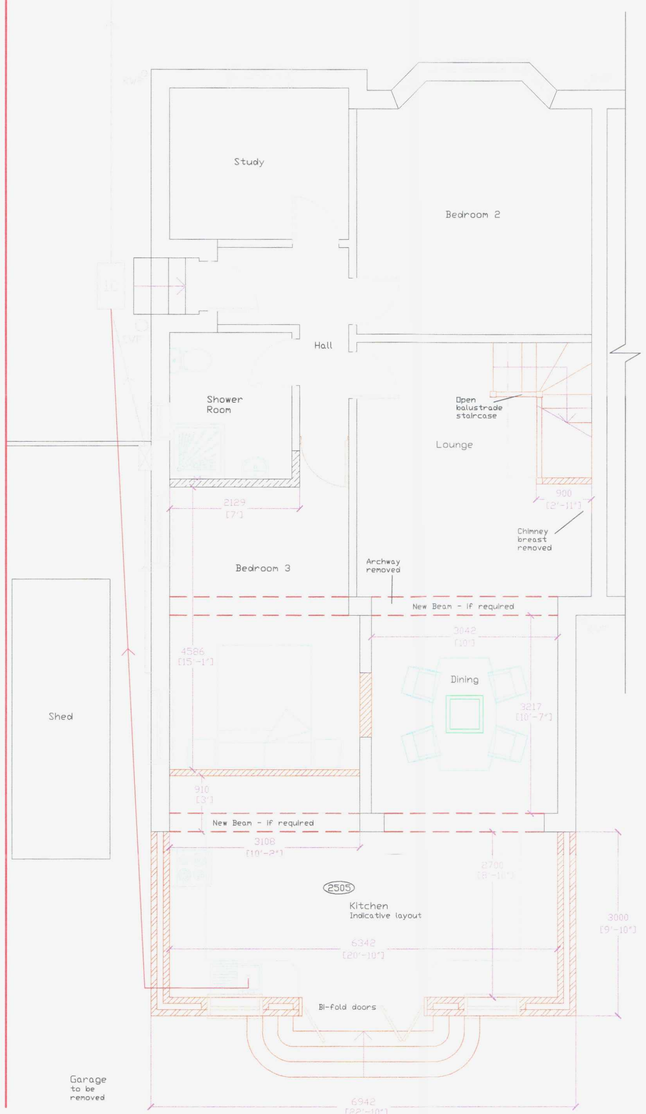


Ground Floor Plan

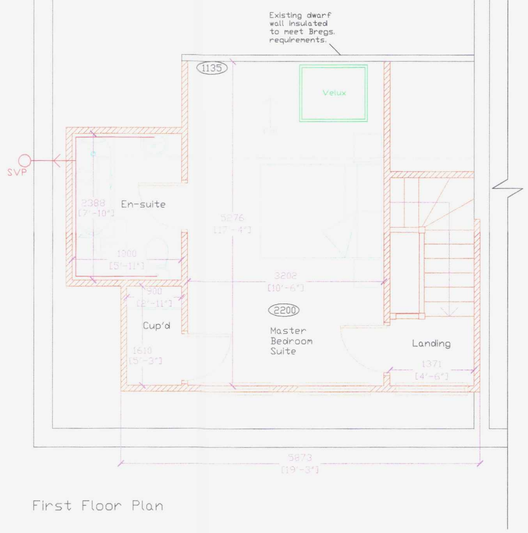

First Floor Plan

PROPOSED
FLOOR PLANS 1:50

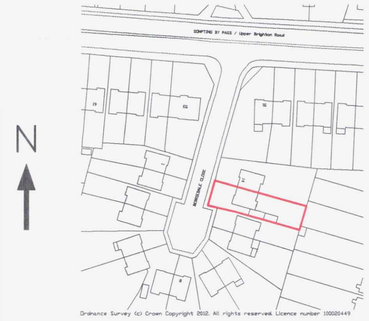

Ordnance Survey (c) Crown Copyright 2012. All rights reserved. Licence number 100020449

LOCATION 1:1250



BLOCK 1:500

All dimensions to be checked on site prior to commencement of work, except for planning purposes.

This drawing is the copyright of
CALDOTEC LTD
and may not be copied, altered or reproduced in any way without written authority.

CALDOTEC LTD
41 WILLOWHAYNE AVE
EAST PRESTON
WEST SUSSEX
BN16 1PL
Telephone
01903 859176

PROPOSED FLOOR PLANS, ELEVATIONS & BLOCK PLAN

13 Berriedale Close,
Sompting,
West Sussex
BN15 0JJ

CLIENT Mr & Mrs Mulhearn

R3	Block Plan	RM	24/10/12
R2	Notes & dimensions	RM	15/10/12
R1	Amendments	RM	09/10/12
Issue	Details	By	Date

SCALE As Shown @ A1
DATE
DRAWING NUMBER