Note

1. Parking on Underdown Road will be between the hours of 8am and 5pm only.
2. Deliveries will only be made within the time as above
3. Materials will be transferred to site by hand along the pavement

-Deliveries to be limited to transit sized vehicles where possible.
-When safe turning in the road is not possible vehicles to be reversed down Under down road with the assistance of a banksman
-A maximum of only 1 delivery per day will be permitted

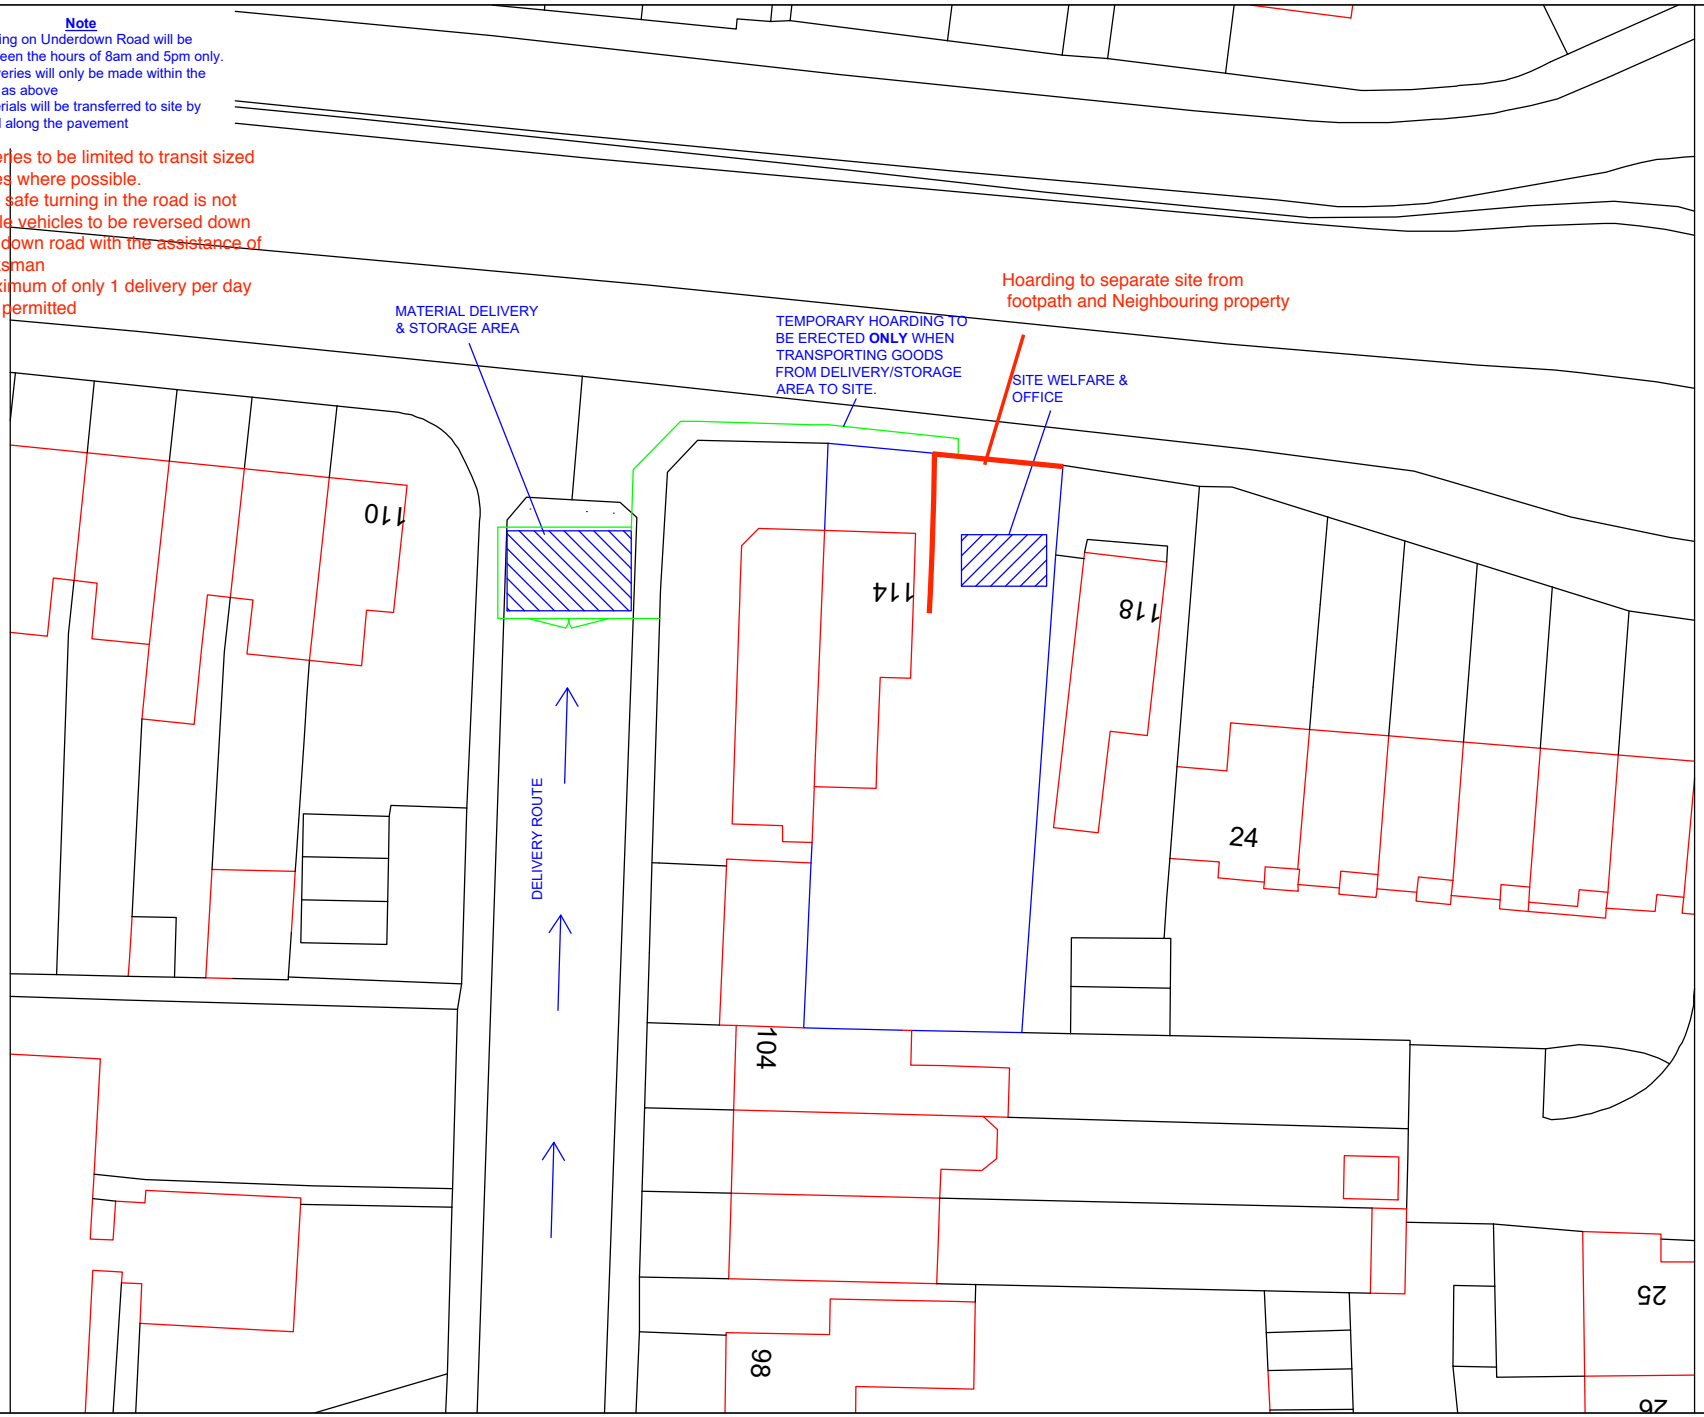

FENICE
DESIGN + BUILD

Name:
Proposed Site Layout & Storage

Drawing No:
01-01

Rev:
A

Date:
17/12/2019

Drawn By:
HJH

Scale:
NTS

F EN I CE DE S I GN + BU I LD

Unit 3 High Cross Farm
Henfield Road, Albourne
West Sussex, BN6 9JH

T 01273 021 636
E info@fenicedb.co.uk
W fenicedb.com

Fenice Design & Build Ltd registered in England at 303 Goring Road, Worthing, West Sussex, United Kingdom, BN12 4NX
Company registration number 11518588