


NOTES:
All dimensions must be checked on site and not scaled from this drawing.

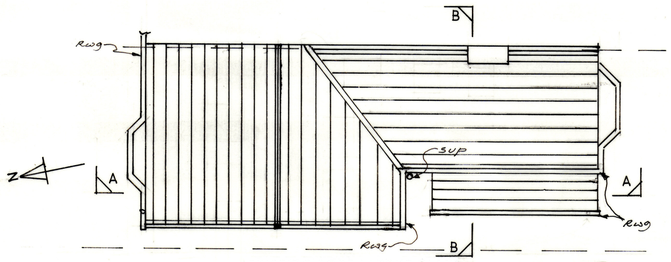


EXISTING ROOF LAYOUT PLAN

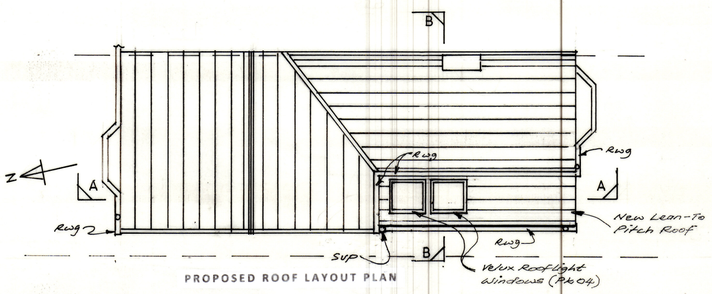


PROPOSED ROOF LAYOUT PLAN

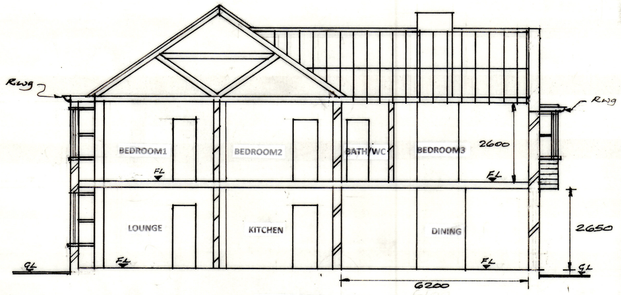


SECTION A-A

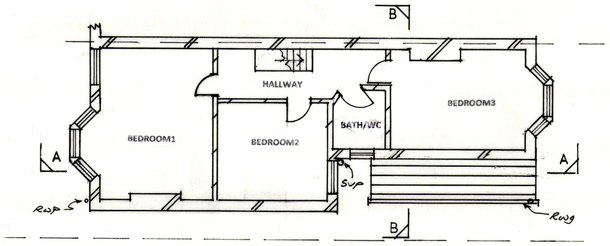


EXISTING FIRST FLOOR PLAN

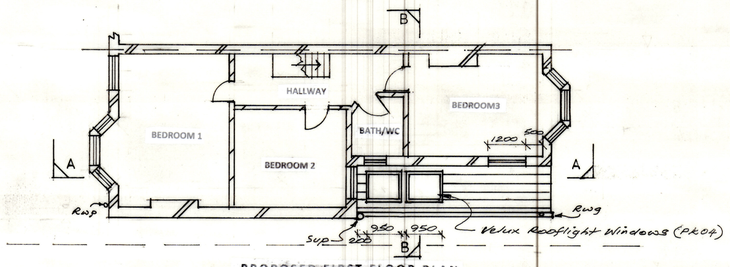


PROPOSED FIRST FLOOR PLAN

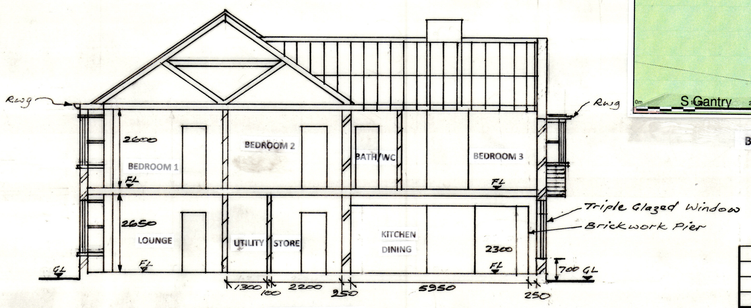


SECTION A-A

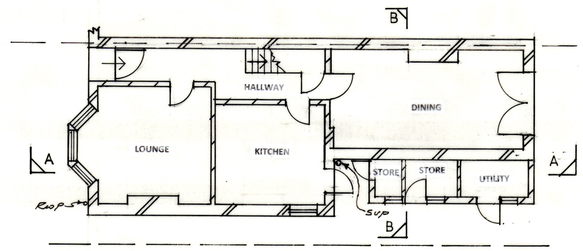


EXISTING GROUND FLOOR PLAN

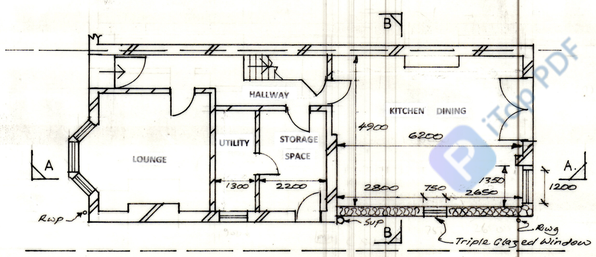


PROPOSED GROUND FLOOR PLAN

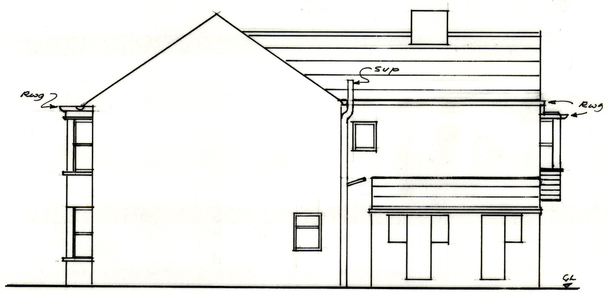

EXISTING SIDE ELEVATION
(WEST ELEVATION)

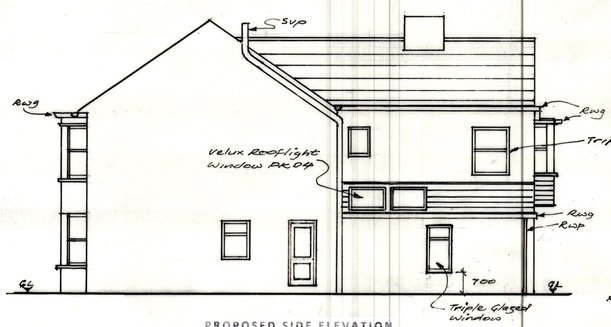


PROPOSED SIDE ELEVATION
(WEST ELEVATION)

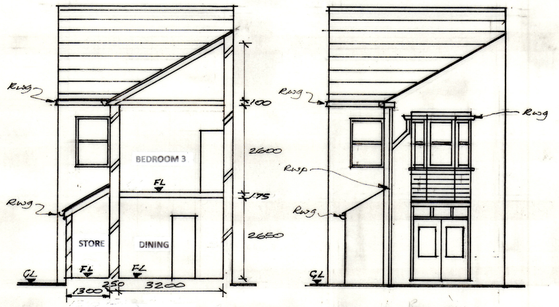


SECTION B-B

EXISTING REAR ELEVATION
(SOUTH ELEVATION)

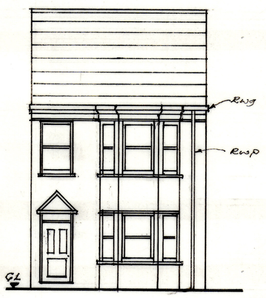

(NORTH ELEVATION)
EXISTING FRONT ELEVATION

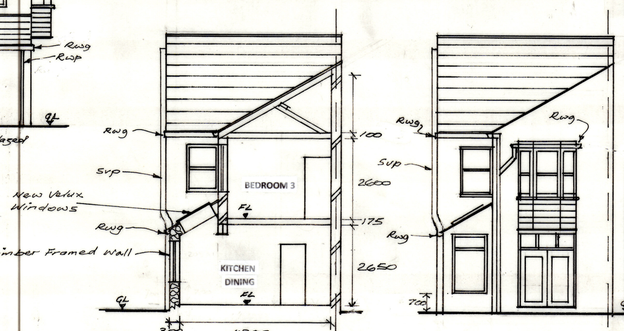

SECTION B-B


PROPOSED REAR ELEVATION
(SOUTH ELEVATION)

86, Gordon Road, Shoreham-by-sea, West Sussex, BN43 6WF



BLOCK PLAN 1:500

86, Gordon Road, Shoreham-by-sea, West Sussex, BN43 6WF

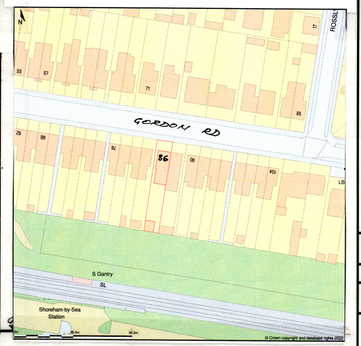

AREA PLAN 1:1250

A	21/07/2022	ELEVATIONS ADDED
	Date	Revisions

©copyright

QS Design Services
Architecture Building & Engineering
13 GLADSTONE TERRACE
BRIGHTON BN2 3LB
Tel: 07403077137 01273 875858
e-mail:info_qsdesignservices@yahoo.com

Client
CAROLINE SCHOFIELD
86 GORDON ROAD SHOREHAM-By-SEA BN43 6WF

Job Title
PLANNING PERMISSION

Drawing Title
GENERAL ARRANGEMENT

Scale 1:100 1:500 1:1250

Date MAY 2022 | Drawn by W.A.

Drg No. QS/389 | Rev. A

A PRODUCT OF THE UNO RANGE-ARCHITECT CAT. No 7311

594 x 841mm A1