BLW
Architectural & Planning Services
12 West Street
Storrington, Pulborough
West Sussex
RH20 4AT
01903 744008
e-mail: pewm@plwarchitectural.co.uk
website: plwarchitectural.co.uk

Copyright of:

Project:
Proposed extensions at:
8 Fairdene
Southwick
Sussex

Title:
BLOCK PLAN

Scale:
1:200, 1:1250 @ A3 paper size

Client: Sarah Garrod


Date: 05\04\2013 Drawn: BLW

Dwg. No. 03 Rev:

Note: All dimensions to be checked on site.


ADUR & WORTHING PLANNING SERVICES
RECEIVED DATE 08 APR 2013
PLAN NUMBER AWDM/0410/13

BLOCK PLAN 1:200

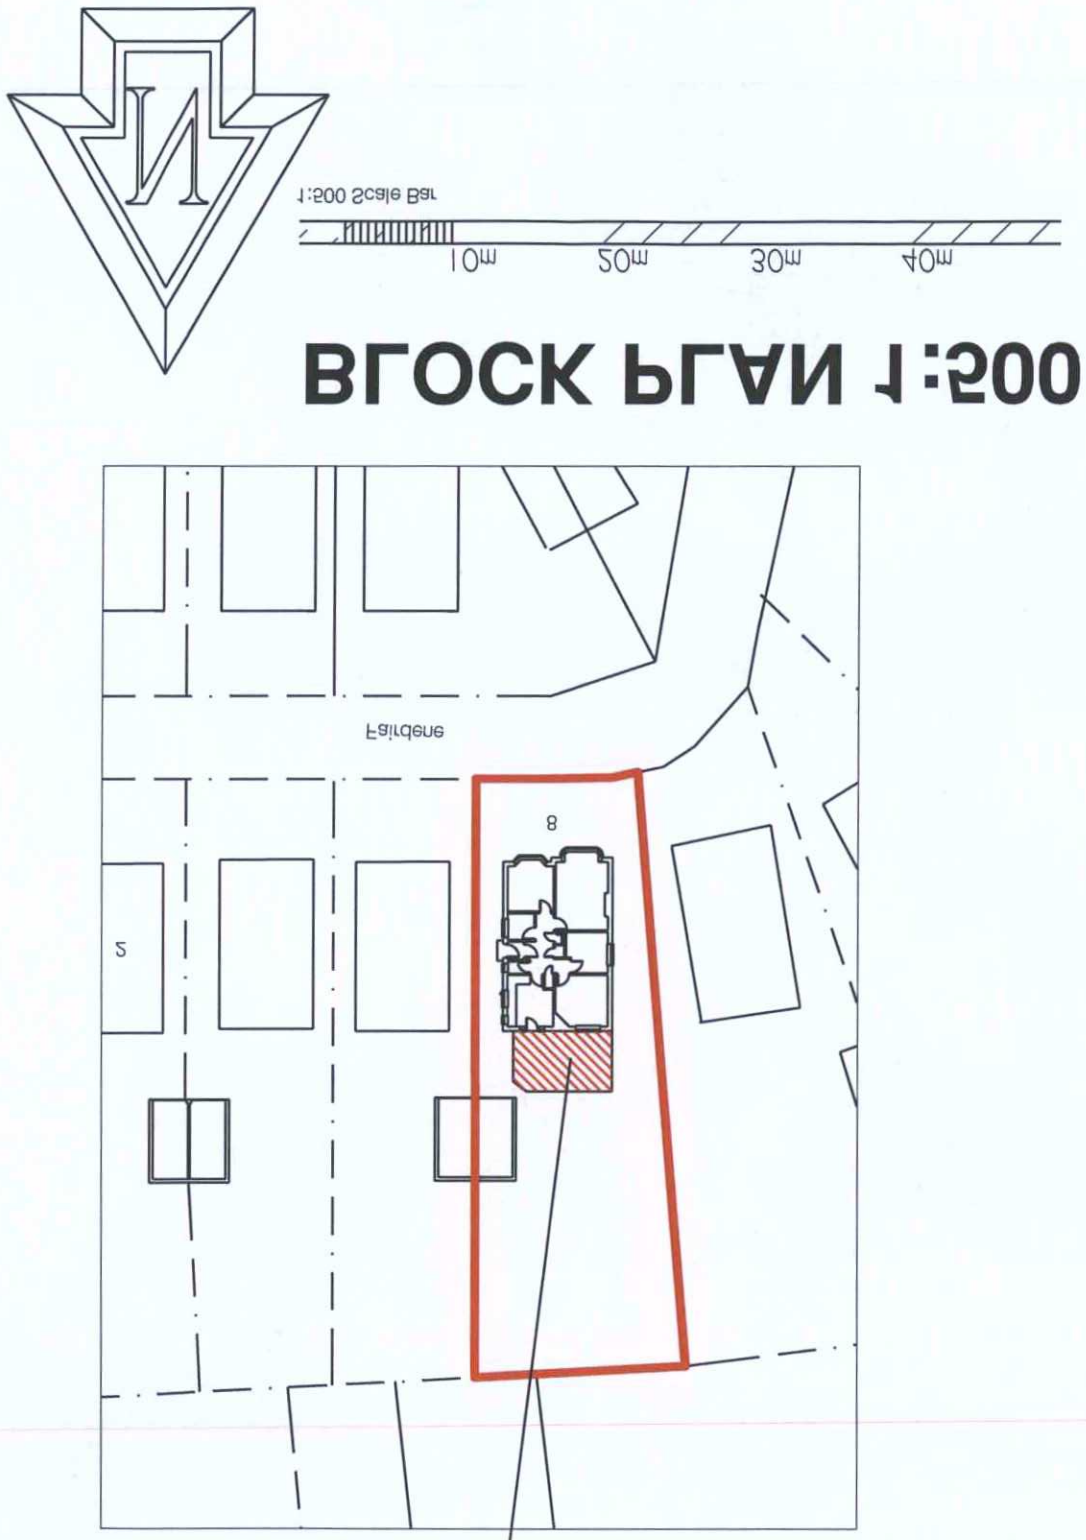

1:200 Scale Bar
10m 20m 30m 40m

Location PLAN 1:1250

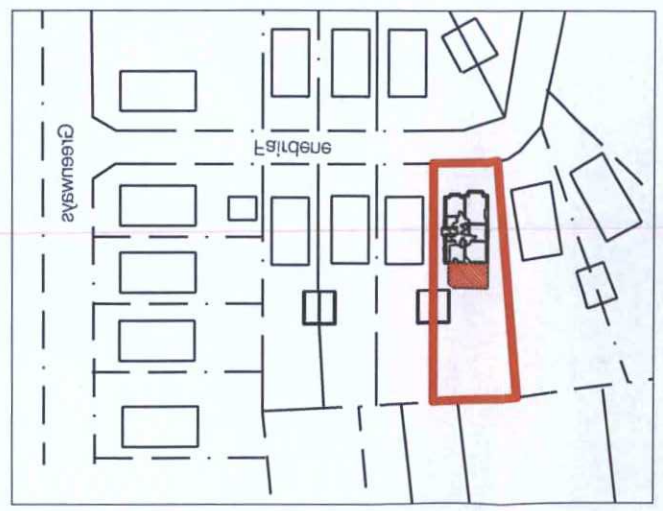

1:1250 Scale Bar
10m 50m 30m 40m 20m