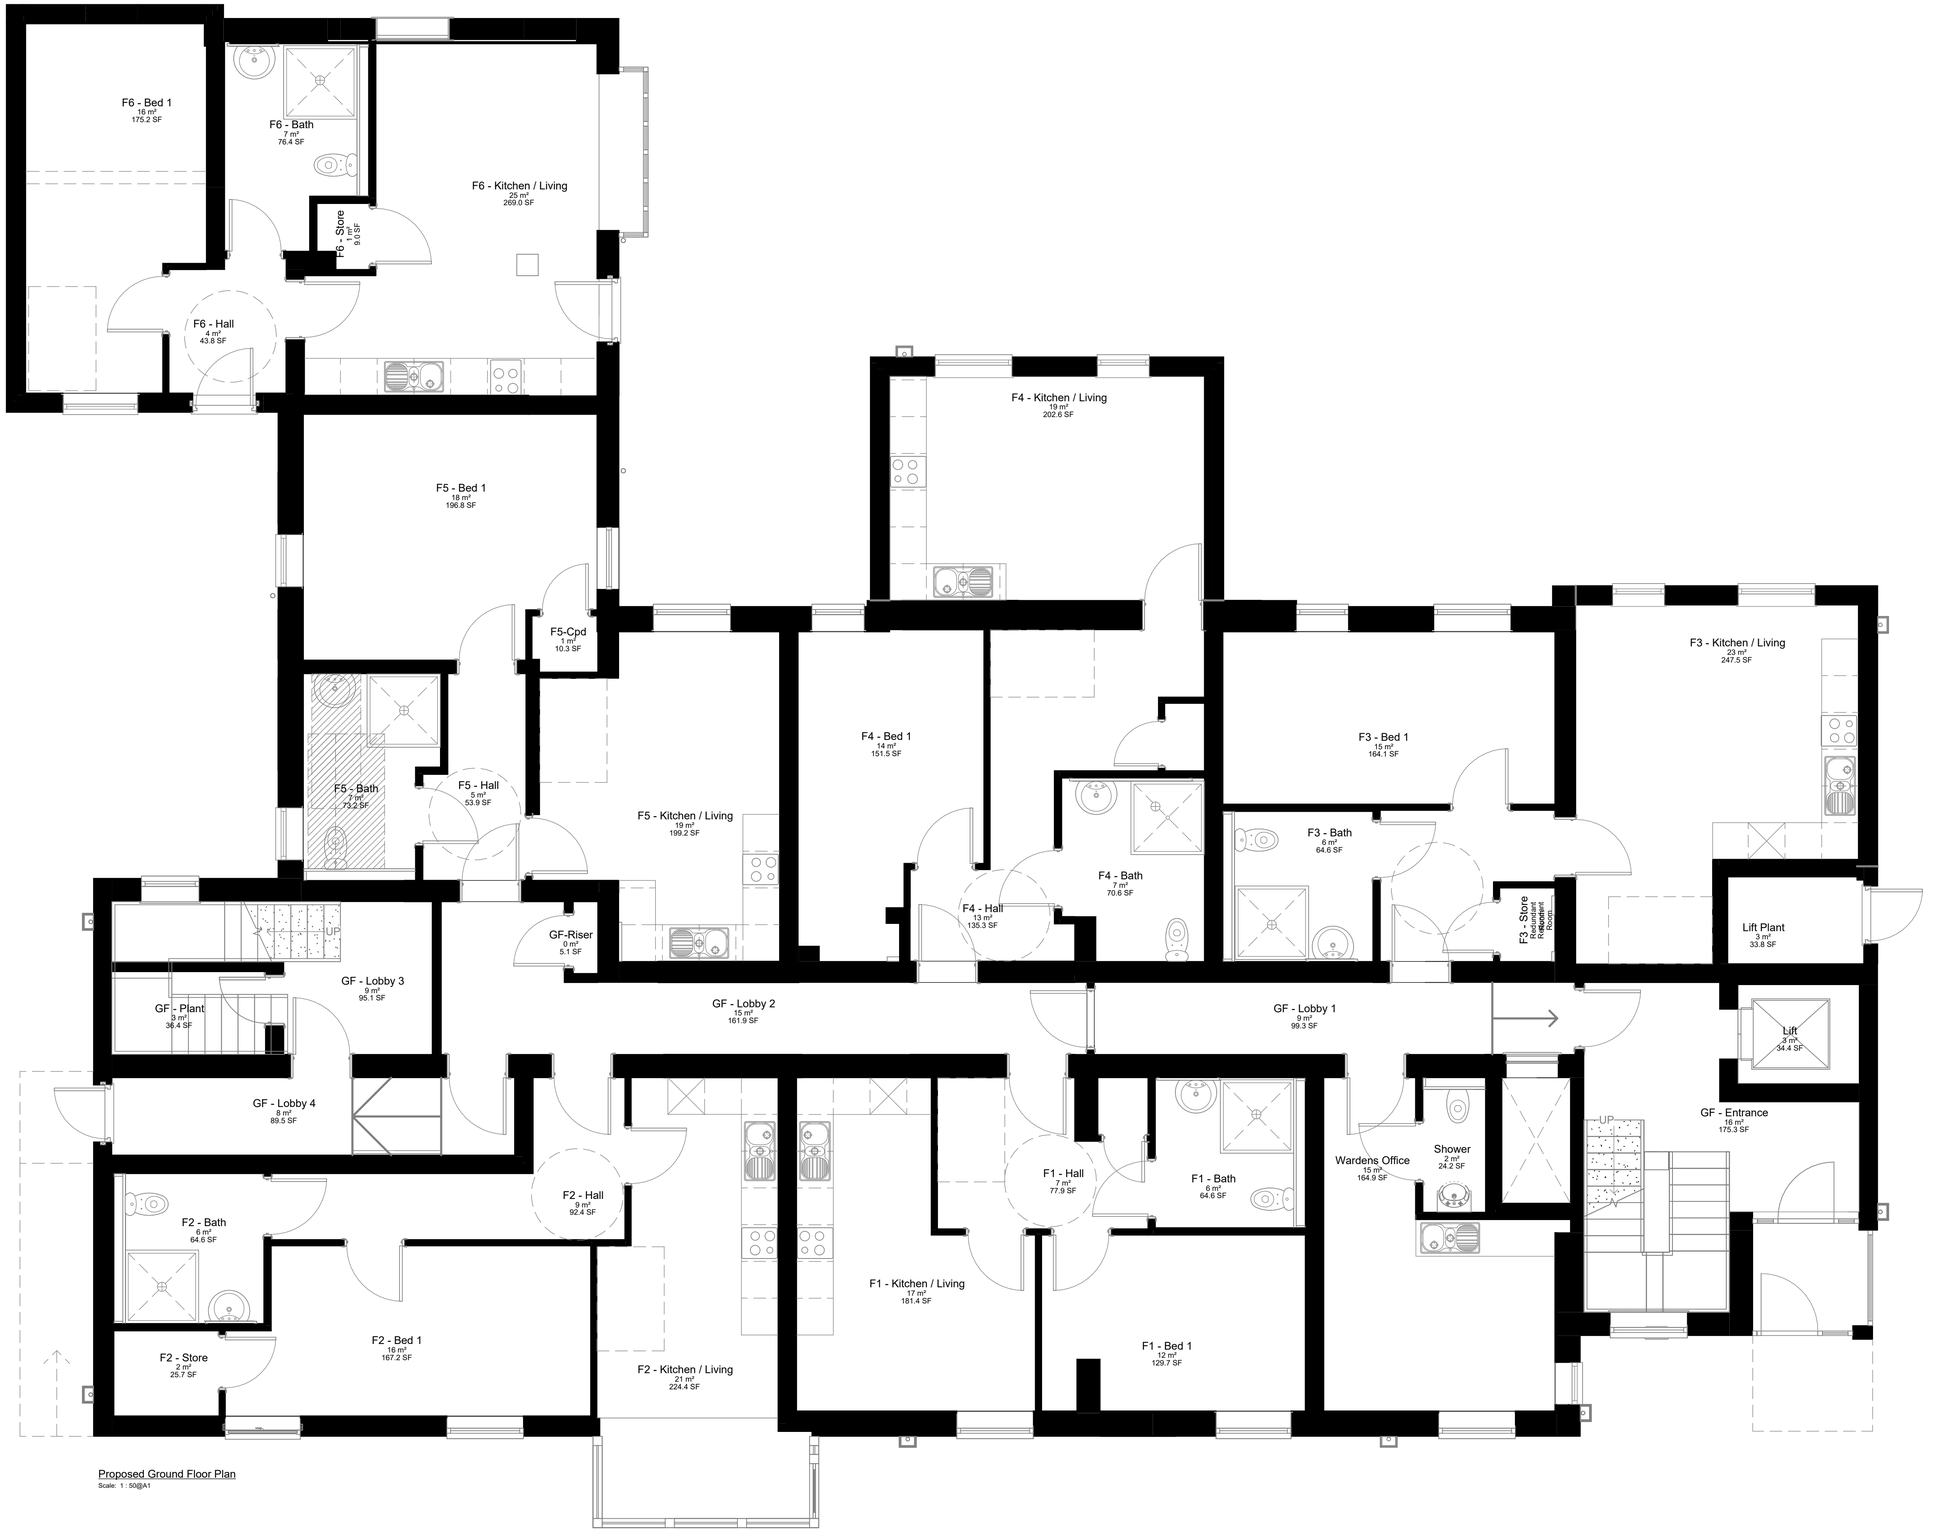


Proposed Ground Floor Plan

Scale: 1 : 50@A1

Drawing Status Key:

SK	- Sketch	P	-	Preliminary
D	- Draft	S	-	Submitted
A	- Approved	T	-	Tender
C	- Construction	IN	-	Information

Proposed Ground Floor

Drawing Ref: 1834P .105a | Status: P

1:50@A1

0m 2m 4m

SSH

Avila House
60 Gratwicke Road, WORTHING,
BN11 4BR

Revision	Description	Date
a	Drawing Amended	26.07.23

Drawn by HB

Checked by DH

Scale @ A1 1 : 50

All dimensions to be checked on site prior to commencement of work.

dot architecture

54 The Grove, Christchurch, BH23 2HB 01202 280 638

www.dotarchitecture.co.uk Design On Toast LTD