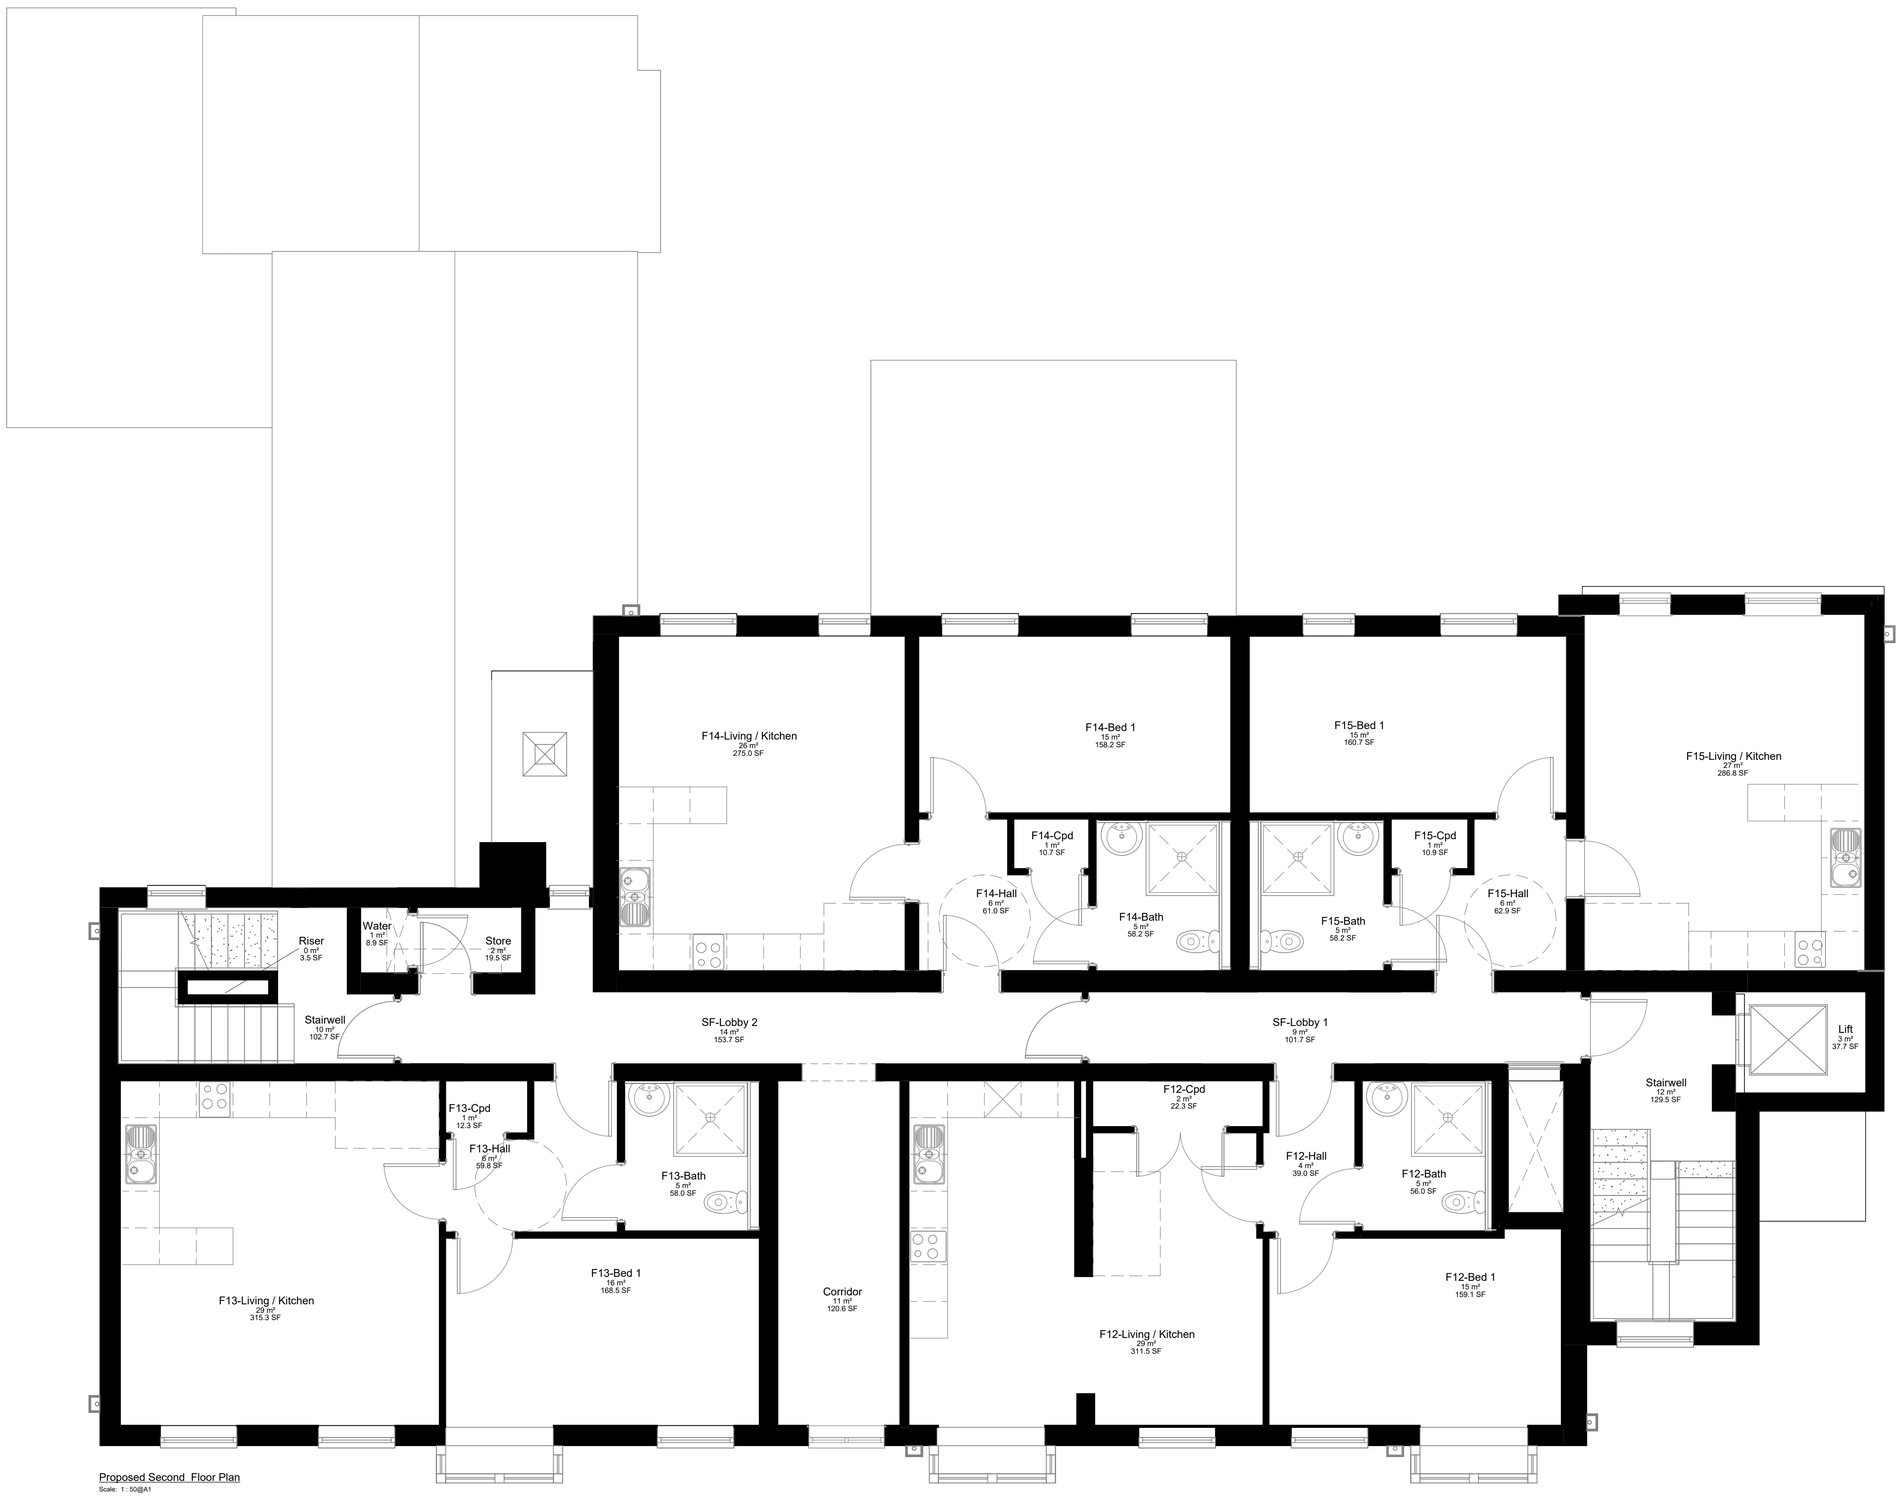


Proposed Second Floor Plan

Scale: 1 : 50@A1

1:50@A1

0m 2m 4m

SSH

Avila House
60 Gratwicke Road, WORTHING,
BN11 4BR

Drawn by	HB
Checked by	DH
Scale @ A1	1 : 50

All dimensions to be checked on site prior to commencement of work.

Revision	Description	Date
a	Drawing Amended	26.07.23

Drawing Status Key:

SK	- Sketch	P	- Preliminary
D	- Design	S	- Submitted
T	- Approved	T	- Tender
C	- Construction	IN	- Information

Proposed Second Floor

Drawing Ref: 1834P .107a | Status: P

dot architecture

54 The Grove, Christchurch, BH23 2HB 01202 280 638

www.dotarchitecture.co.uk Design On Toast LTD