




Existing Front Elevation
Scale: 1 : 100@A1

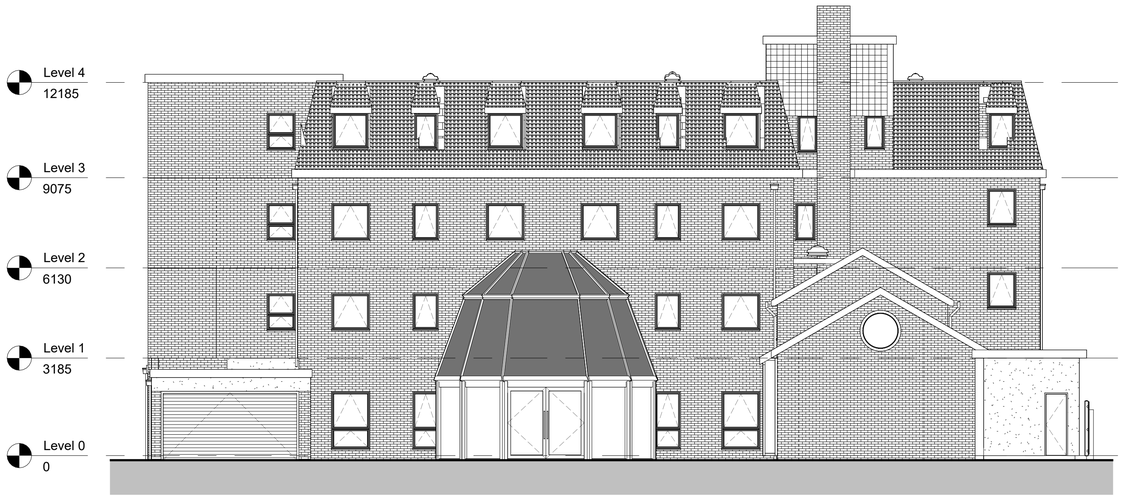

Existing Rear Elevation
Scale: 1 : 100@A1

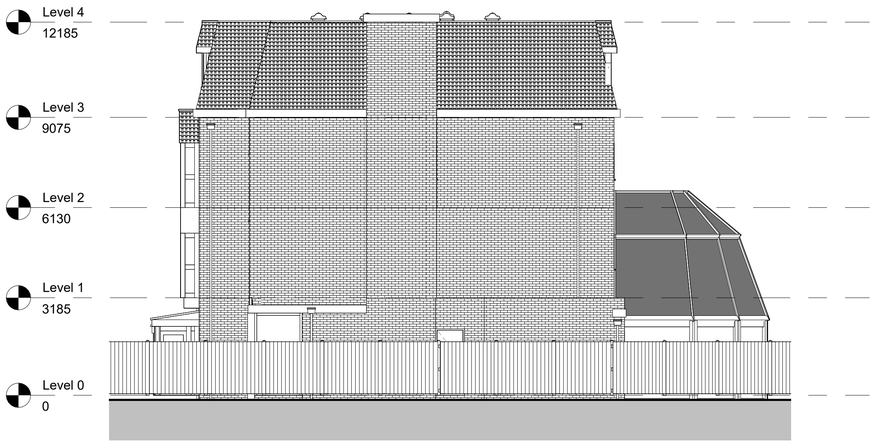

Existing Side Elevation (Cambourne Court)
Scale: 1 : 100@A1

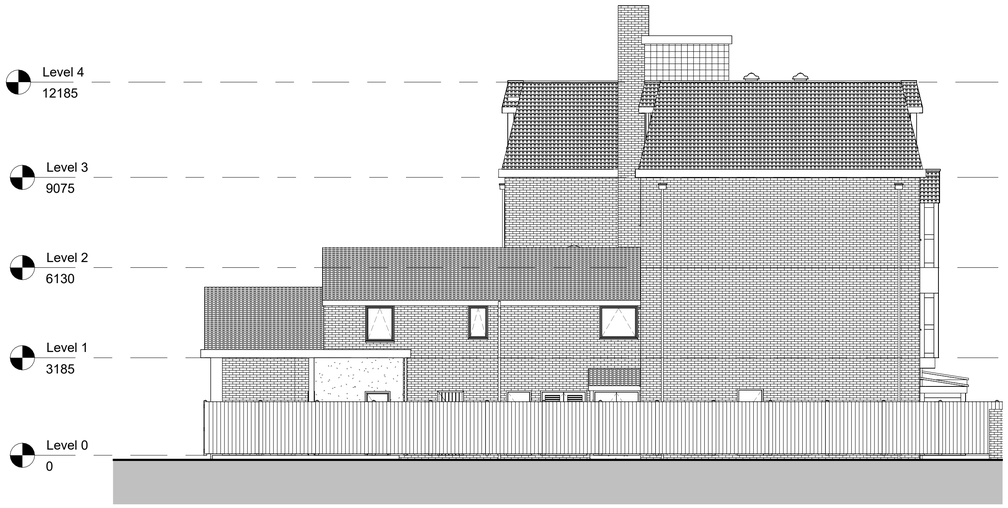

Existing Side Elevation (Sion School)
Scale: 1 : 100@A1

1:100@A1
0m 4m 8m

SSH
Avila House
60 Gratwicke Road, WORTHING,
BN11 4BR

Drawn by HB
Checked by DH
Scale @ A1 As indicated
All dimensions to be checked on site prior to commencement of work.

Revision	Description	Date
a	Drawing Amended	26.07.23

54 The Grove, Christchurch, BH23 2HB 01202 280 638

Drawing Status Key:

SK	- Sketch	P	- Preliminary
D	- Draft	S	- Submitted
A	- Approved	T	- Tender
C	- Construction	IN	- Information

Existing Elevations

Drawing Ref: 1834P .109a Status: P

dot architecture
www.dotarchitecture.co.uk Design On Toast LTD