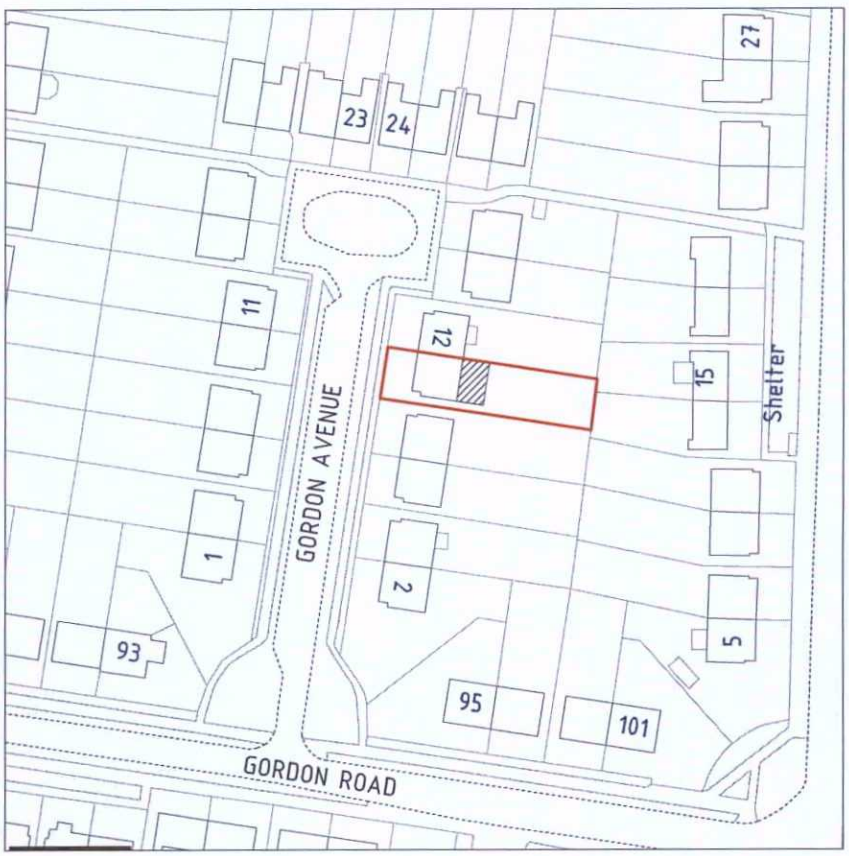


SITE LOCATION PLAN

ADUR & WORTHING
PLANNING SERVICES

PLAN	AWDM/ 0310/15
DATE VALID	- 3 MAR 2015

SCALE BARS (metres)

0 10 20 30 40 50 60 70 80 90 100

1:1250

N
W E
S

ADDRESS: 10 GORDON AVENUE
SHOREHAM-BY-SEA

PROJECT: REAR EXTENSION

PB Plans Ltd
Phil Brigly BSc (Hons) MBEng
Building Engineer

email: pbplans@gmail.com
mob: 07966 578180

partner LABC

SCALE: 1:1250 DATE: September 2013 DRAWING No: PBP0013/02 DRAWING SIZE: A4 210x297mm