


If this drawing has been received electronically it is the recipients responsibility to ensure that it is printed to the correct scale.
Do NOT scale from drawing, only figured dimensions to be used. All dimensions and levels to be verified on site.
Any discrepancies to be notified to T-Square Design immediately. Copyright is reserved by them and the drawing issued on the condition that it is not copied, reproduced, retained or disclosed to any unauthorised person, either wholly or in part without consent. If in doubt, ask.

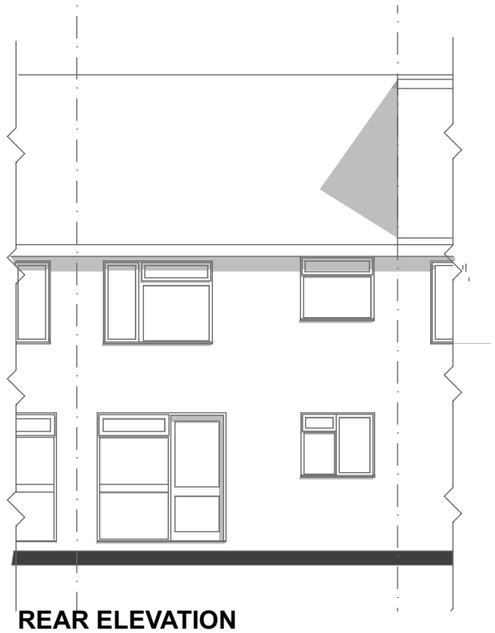

REAR ELEVATION AS EXISTING

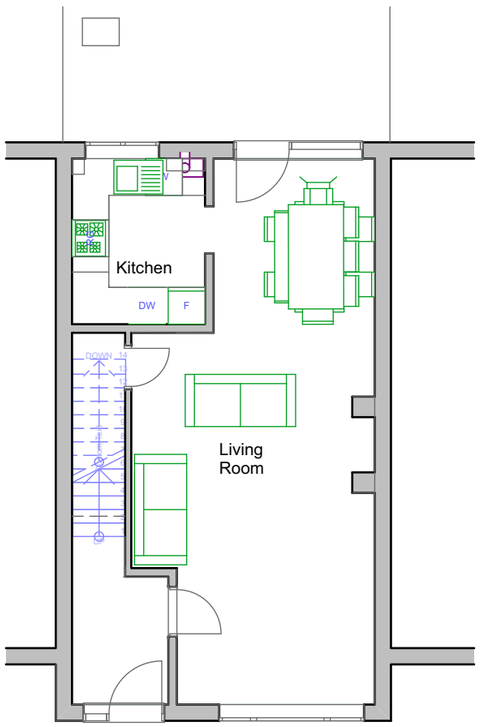


GROUND FLOOR PLAN AS EXISTING

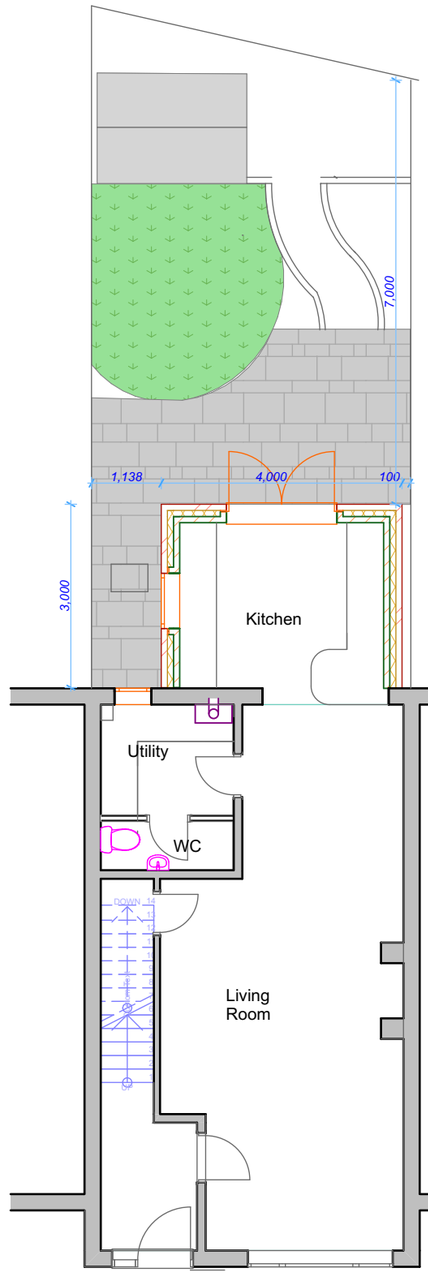


GROUND FLOOR PLAN AS PROPOSED

5 4 3 2 1 0

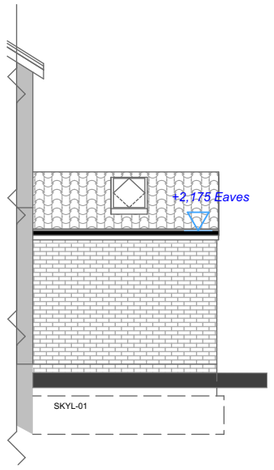


SIDE ELEVATION AS PROPOSED

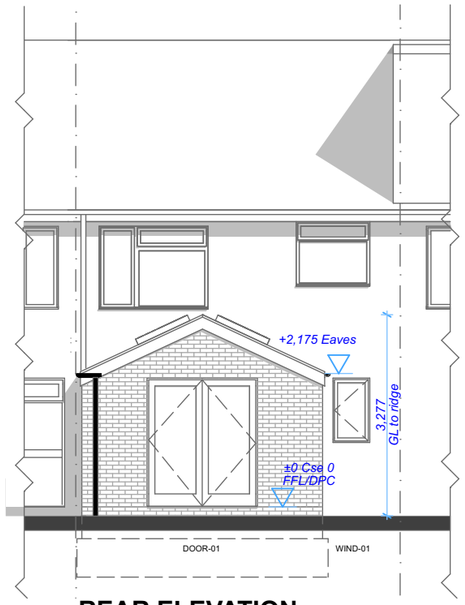


REAR ELEVATION

Materials:
Roof - concrete tiles to match house
Walls: Facing brickwork t match house

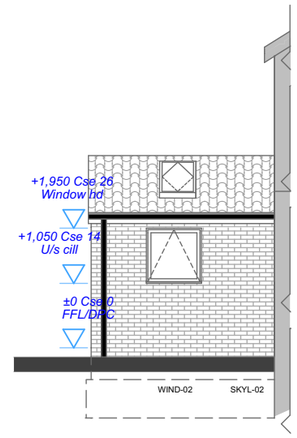

SIDE ELEVATION

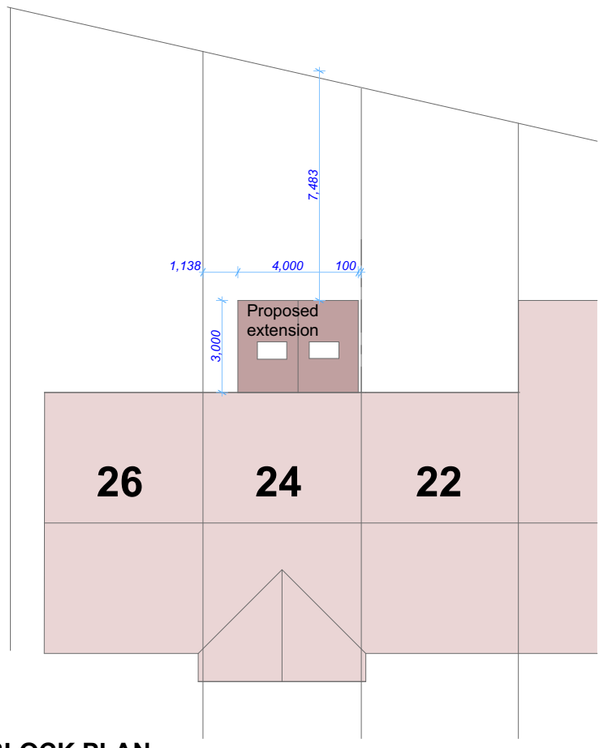

BLOCK PLAN
Scale 1:200

Rev: A: 23/01/21 Location removed block plan, scale bar and materials notes added

T-SQUARE DESIGN
ARCHITECTURAL SERVICES

Registered Office:
The Hollies, Main Street
Hougham, Grantham NG32 2JD

Registered in England:
No: 08348027

CIAT
Registered Practice

Job Title:
Rear Extension

Site Address:
24 Overmead, Shoreham-by-Sea BN43 5NS

For:
Mr & Mrs J MacAllister

Drawing Name:
Existing and Proposed

Date	Drawn by	Status
Nov 2020	PM	Planning

Layout ID	Drawing Scale @ A3
20/26 P01A	1:100, 1:200