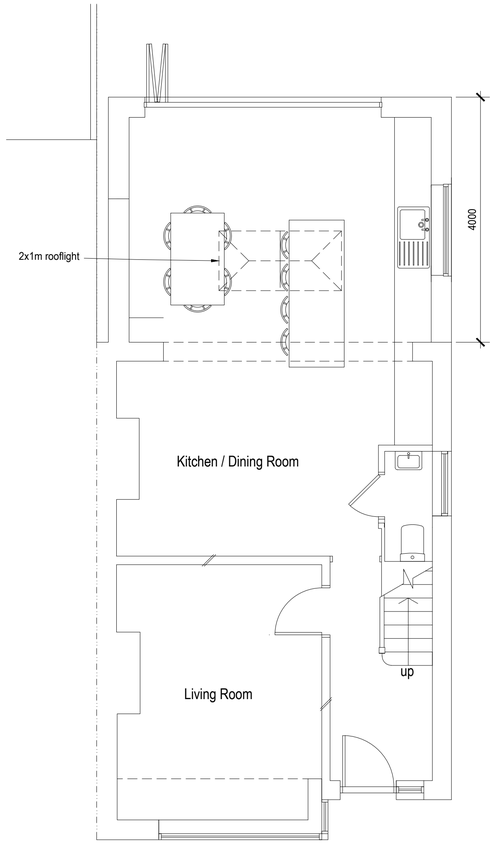

Proposed Ground Floor Plan 1:50



Block plan 1:500

1:500 0 10 20 30 40 50m



Proposed Section A-A 1:50



Proposed Partial Side Elevation 1:100

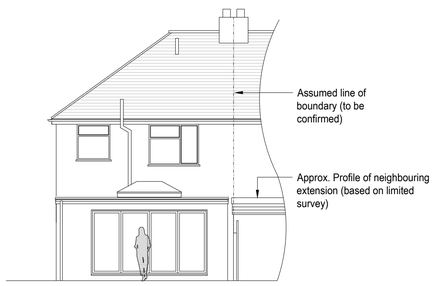

Proposed Rear Elevation 1:100

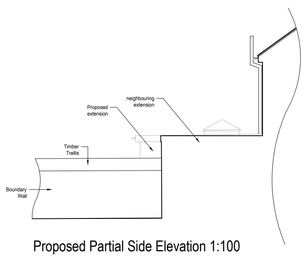

Proposed Partial Side Elevation 1:100

1:100 0 1 2 3 4 5 6 7 8 9 10m

1:50 0 1 2 3 4 5 6 7 8 9 10m

amendments

bpm Architectural Services Ltd.

client: Phil Donavan

project: 120 Eastern Road
Shoreham
BN43 6PE

project ref: 3005 Drawing No. 02

drawing title: Proposed plans , elevations and sections

drawn by: J Boys

date: Aug 24 scale: 1:50/100@ A1

www.bpmnet.co.uk
info@bpmnet.co.uk

Do not scale off drawing, check all dimensions on site before work is commenced. All goods materials workmanship to conform with current building regs BSS and COP's