38 The Crescent
Lancing
BN15 8PJ

SITE PLANS

Revisions
A. Planning revisions. 24\08\17
B.
C.
D.

Martin Critchley
CHARTERED ARCHITECT
The Old Brewery,
153 South Street, Havant,
Hampshire, PO9 1BU
023 92 474 919
critchleyarchitect@hotmail.com

Scale A3 = AS SHOWN
Date 03\07\17
Drawn OS

A 101-27072

© Crown Copyright
All rights reserved.
Reproduced by Permission.
Licence No. 100046837

LOCATION PLAN 1:1250



BLOCK PLAN 1:500

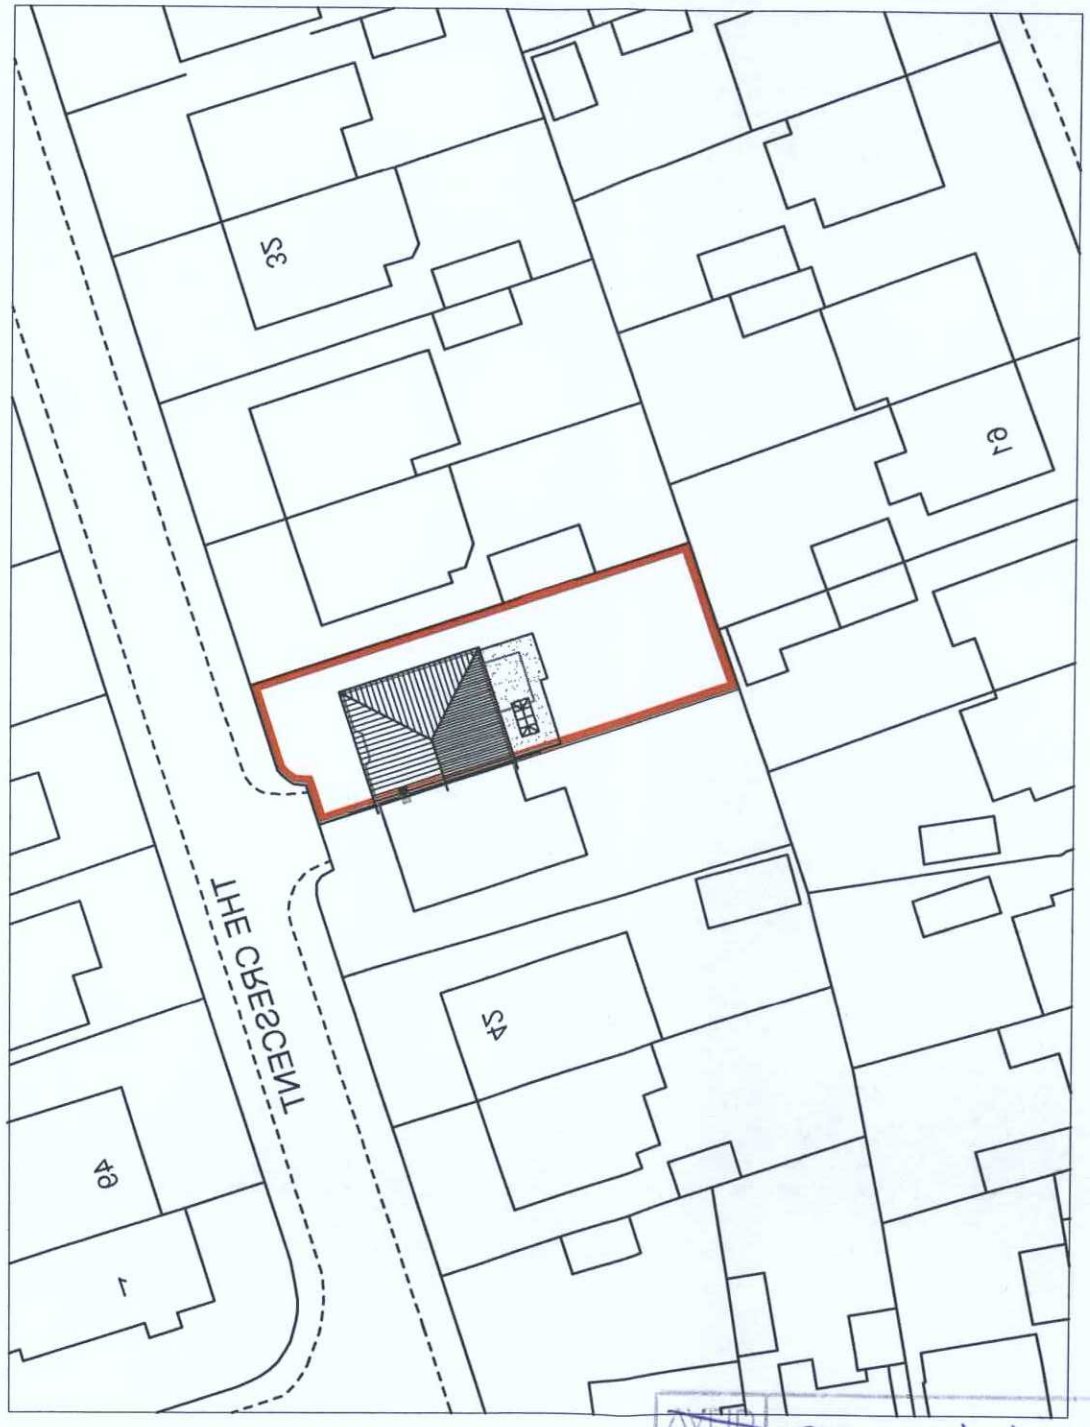

AMENDMENT

ADUR & WORTHING
PLANNING SERVICES
PLAN AWDM 1097\17
DATE Dec: 25\8\17
AVAILABLE