N

ADUR & WORTHING
PLANNING SERVICES

PLAN	AWDM/1064/17
DATE ~~VALID~~	Rec: 25/8/17

AMENDMENT

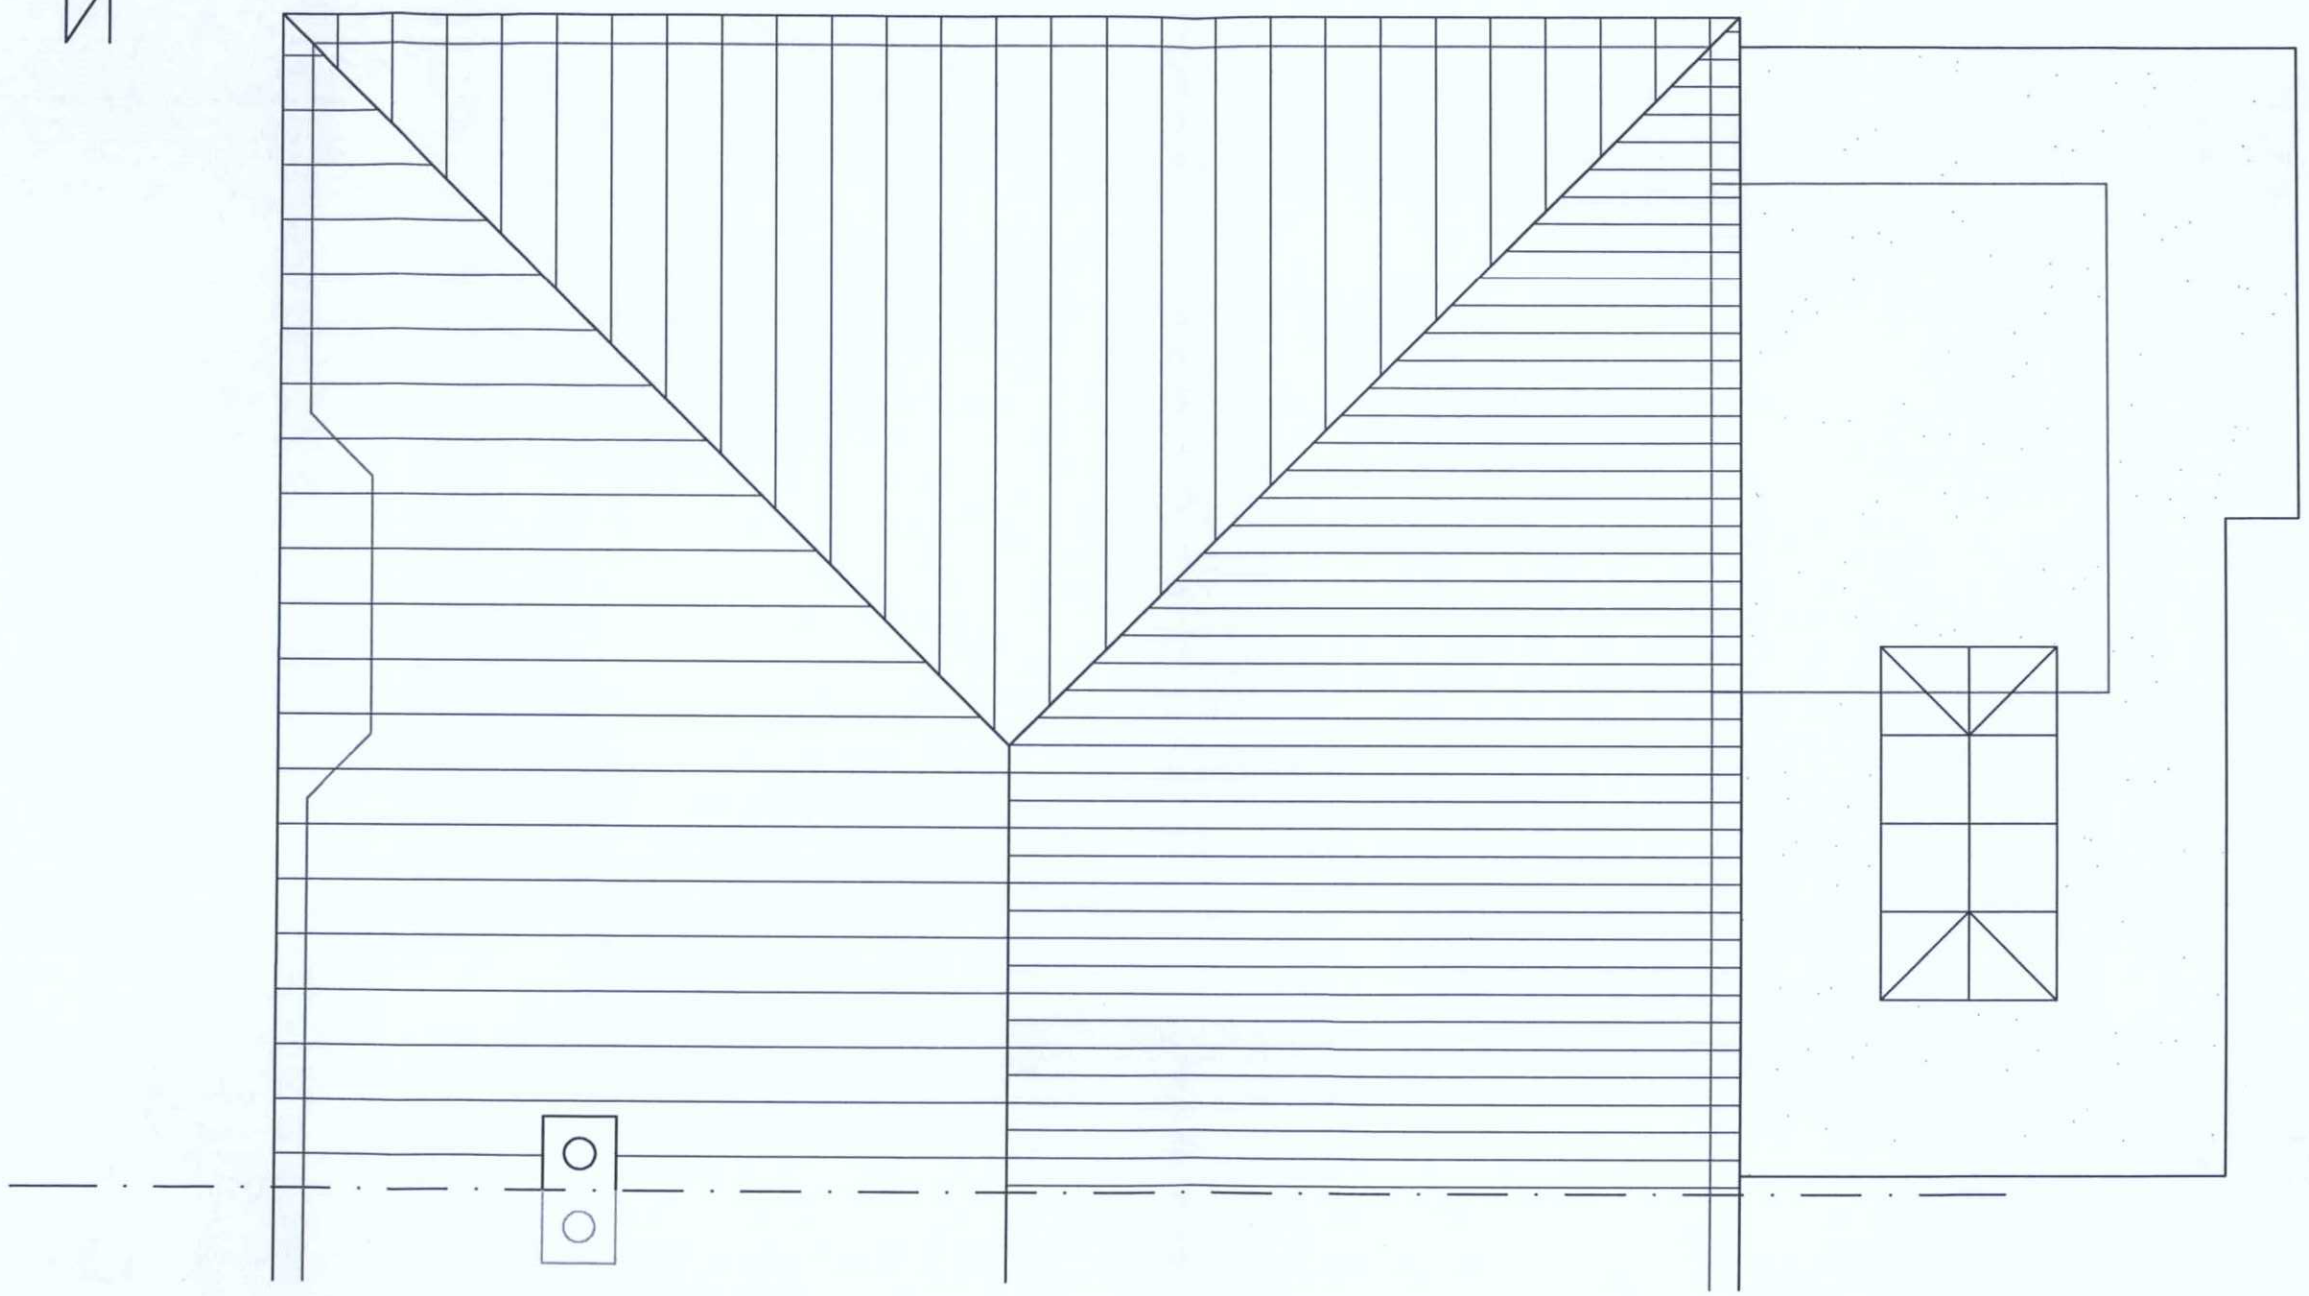

38 The Crescent
Lancing
BN15 8PJ

PROPOSED ROOF
PLAN

Revisions
A. Lantern Revisions 07/07/17
B. Planning revisions. 24/08/17
C.

10

Martin Critchley
CHARTERED ARCHITECT
The Old Brewery,
15C South Street, Havant,
Hampshire, PO9 1BU
023 92 474 919
critchleyarchitect@hotmail.com

Scale A3 = 1:50
Drawn SAR
Date 03/07/17

1707/2–403 B