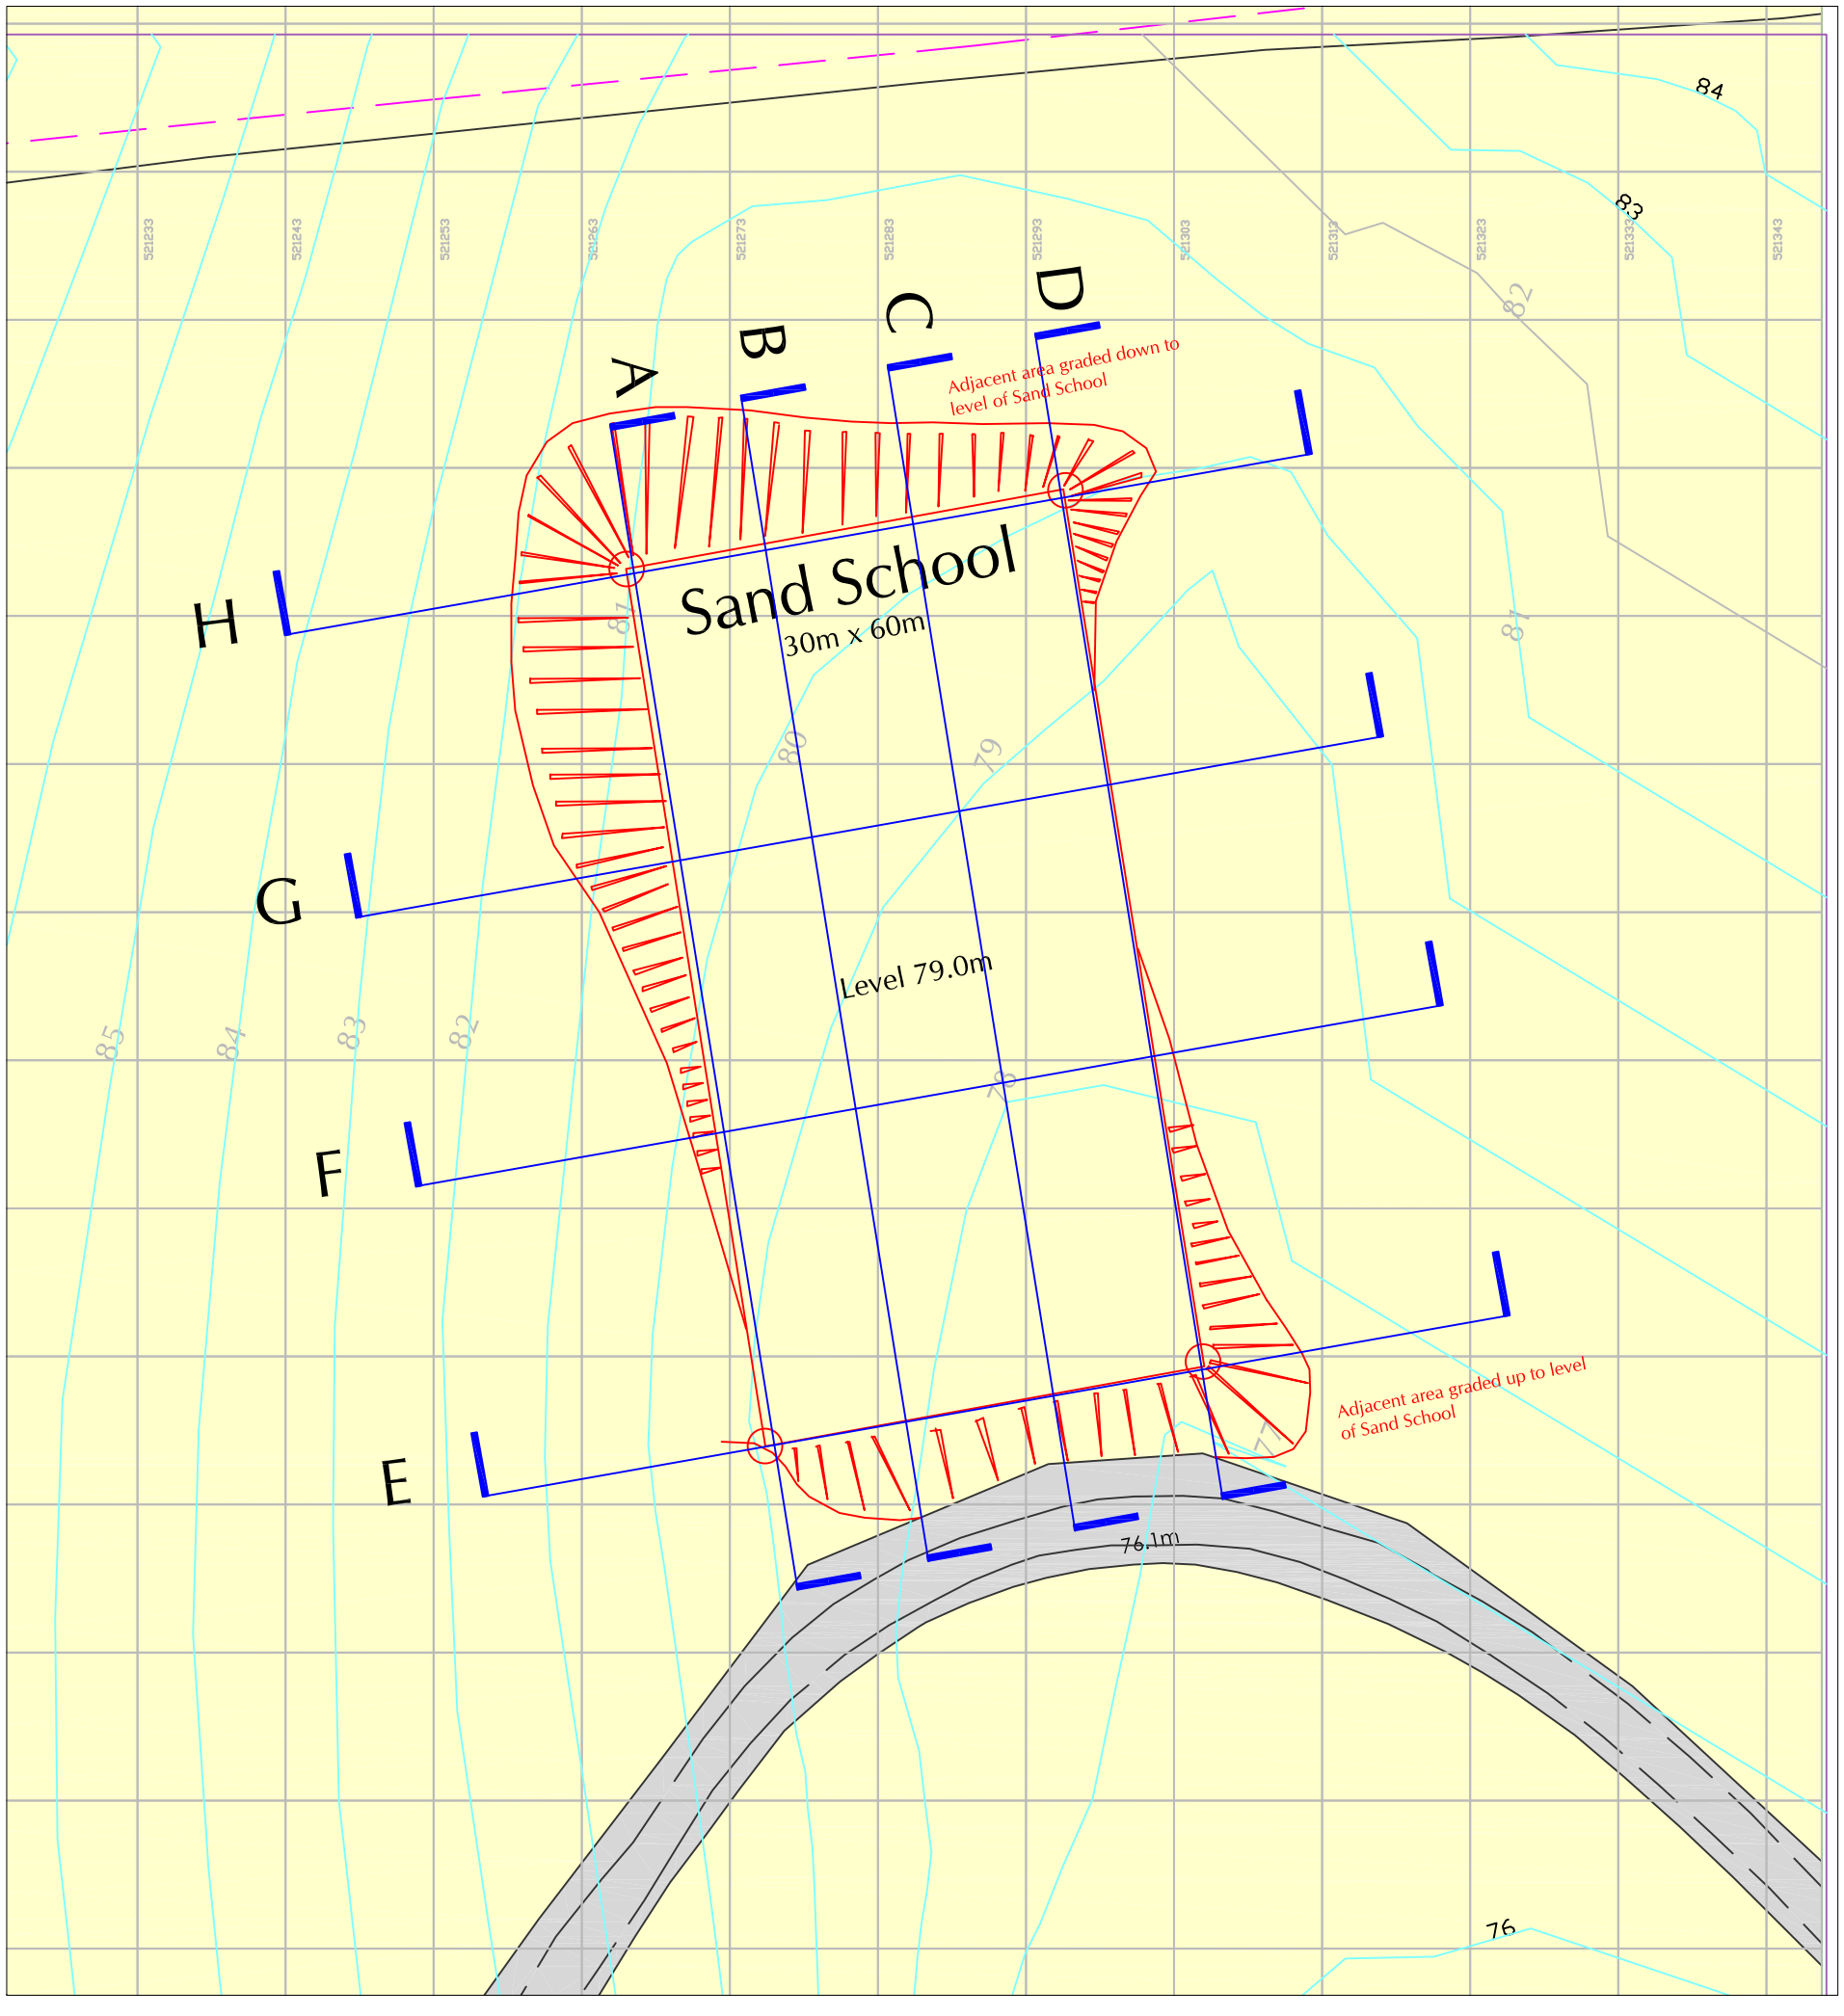


0 10m 50m

N

Copyright: All rights reserved. This drawing must not be reproduced without permission.
This drawing must not be scaled
Dimensions are in millimetres unless otherwise specified.

STRUTT & PARKER
Architecture & Building Consultancy
201 High Street Lewes Sussex BN7 2NR
t: +44 (0)1273 475 411
f: +44 (0)1273 478 995
e: lewes@struttandparker.co.uk

job title:
Erringham Farm, Mill Hill, Shoreham, West Sussex
Proposed Sand School

client:
Mr Birkby

drawing title:
Topographical Plan with Contours & Sections as Proposed

status:	drawn by:	date:	scale @ A1:	scale @ A3:
	AC	28.9.10		1:500

job number:	drawing number:	revision:
157494	P202	