
SECTIONS

Existing Profile

Vertical Heights refer to Contours expressed as Metres above Newlyn Datum

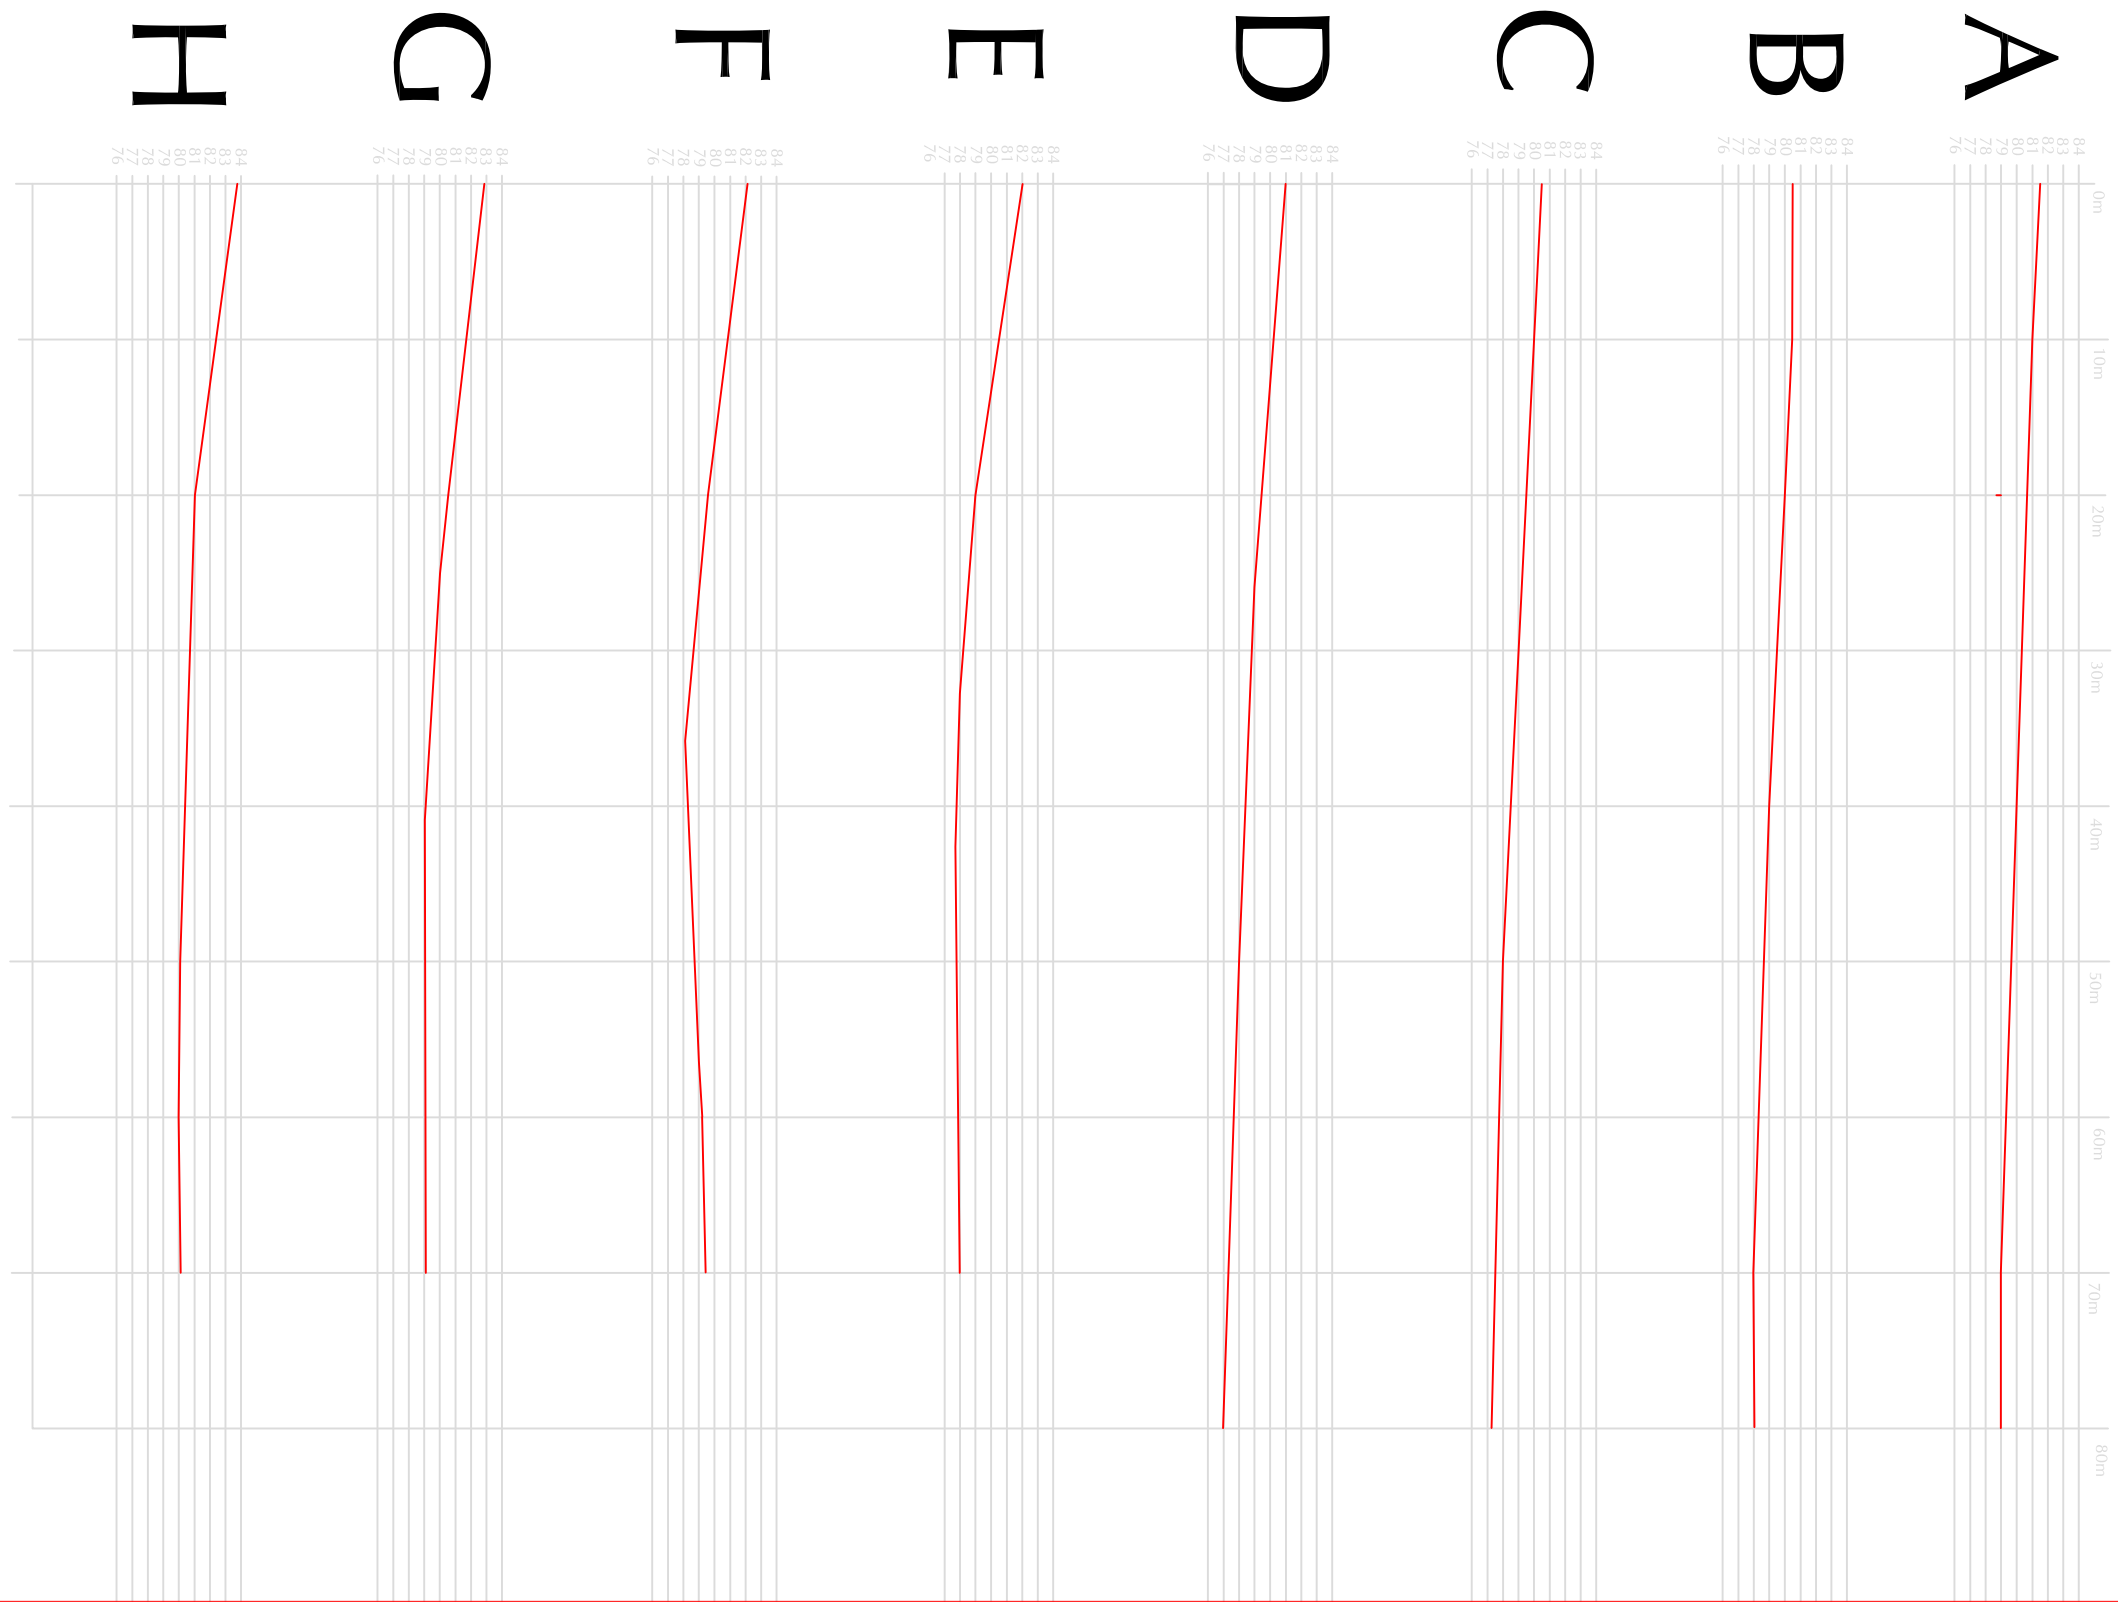

Copyright: All rights reserved. This drawing must not be reproduced without permission. This drawing must not be scaled, it is prepared for planning application purposes only and must not be used for alternative uses without the permission of Strutt and

STRUTT & PARKER

Architecture and Building Consultancy

201 High Street Lewes Sussex BN7 2NR
t: +44 (0)1273 475 411
f: +44 (0)1273 478 995
e: lewes@struttandparker.co.uk

job title: Erringham Farm: Proposed Sand School				
client: Mr Birkby				
drawing title: Sections as Existing				
status:	drawn by: AC	date: 27.9.10	scale @ A1:	scale @ A3: 1:500
job number: 157494	drawing number: P204			revision: