
Street

Map data

BLOCK/SITE PLAN
AREA 36m x 36m
SCALE 1:200 on A4
CENTRE COORDINATES: 522317, 105658

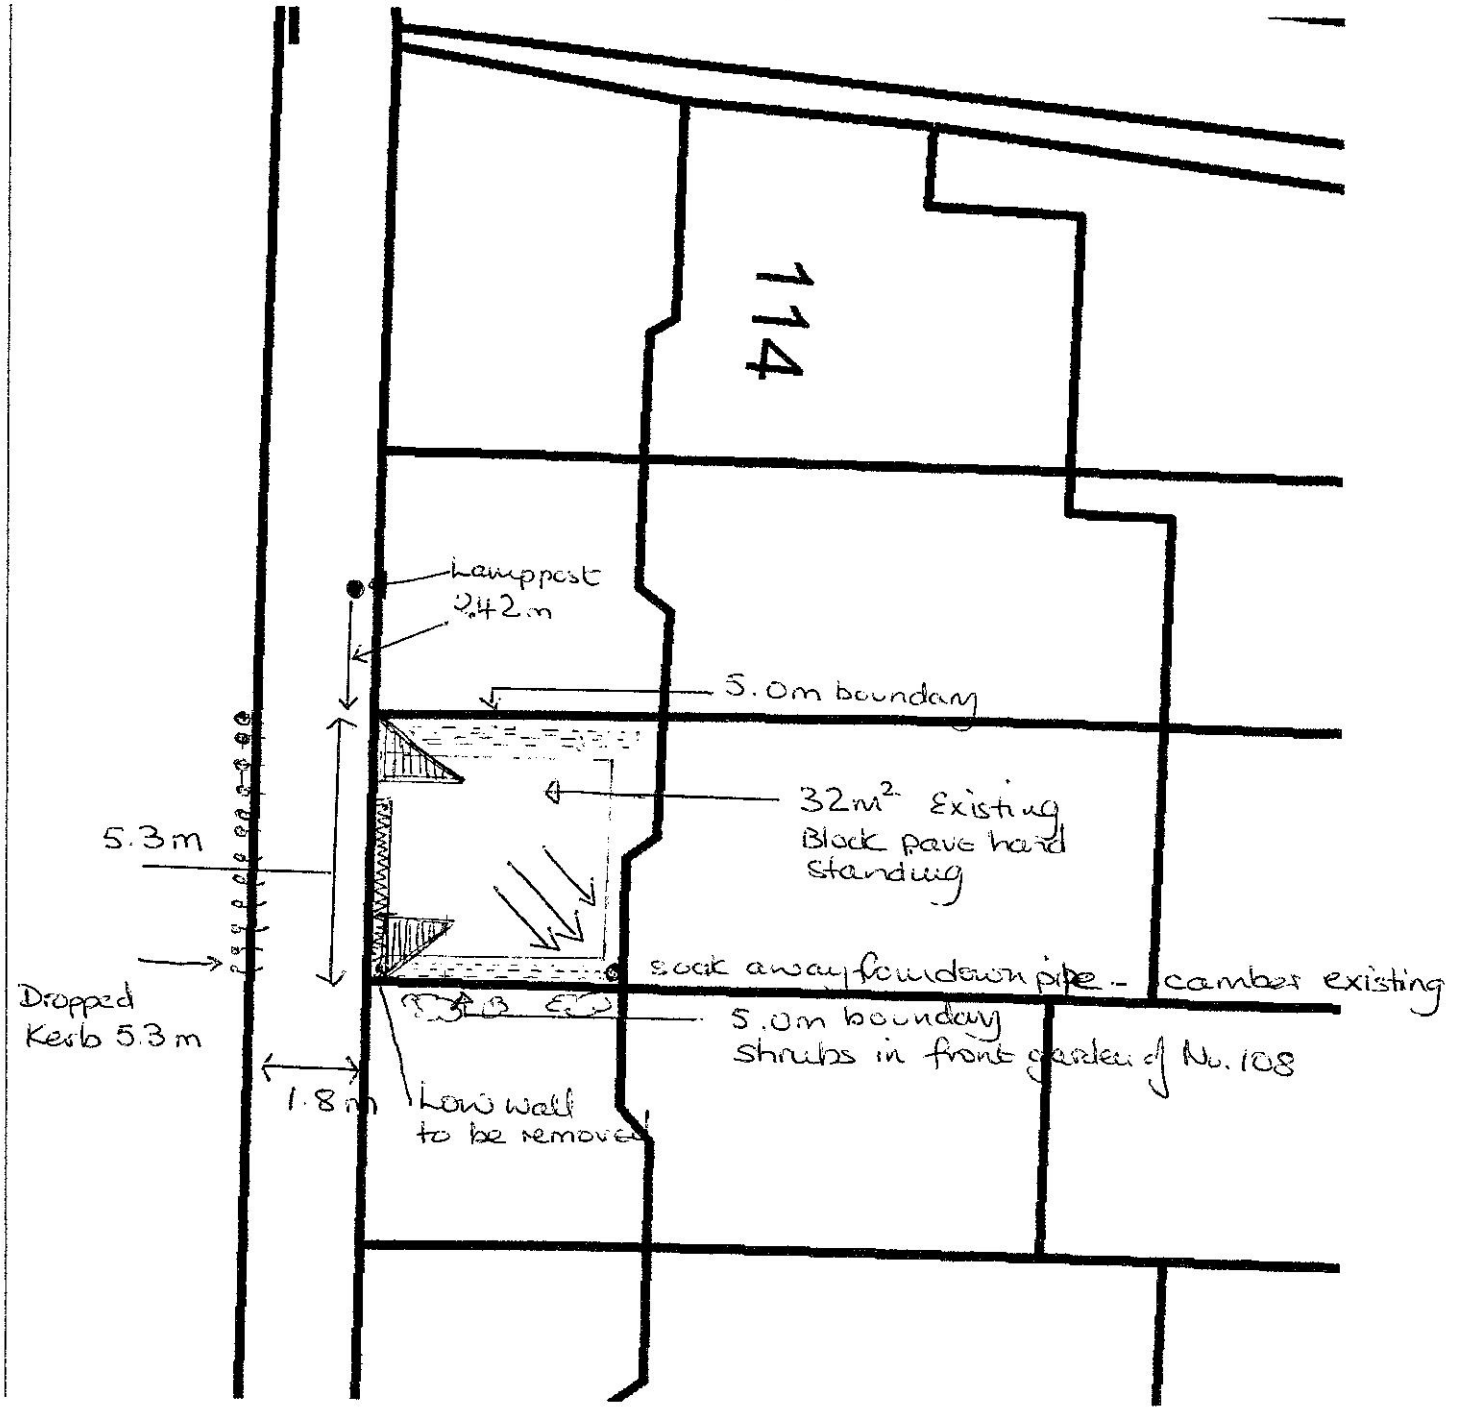

0.35 width slate chippings (existing) either side of hard standing

visability splays

N

Supplied by Streetwise Maps Ltd
www.streetwise.net
Licence No: 100047474
27/10/2021 14:19:48