1. Do not scale from this drawing and all dimensions must be checked on site. Unless for planning purposes using the scale bar.


2. All dimensions are in millimetres unless stated otherwise.

3. Proposed brickwork and roof tiles are to match existing.


4. Proposed windows and door frames are to be double glazed white uPVC (with trickle vents), to match existing.

Scale 1:100


0 5 10

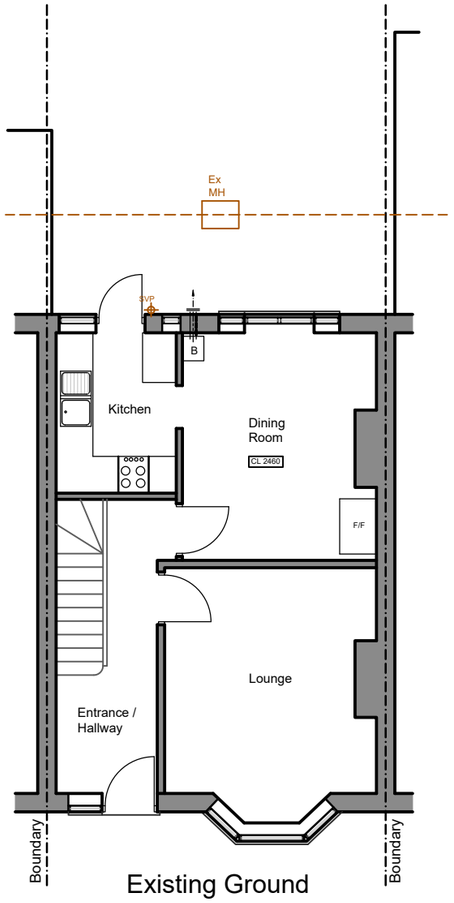


Existing Ground Floor Plan

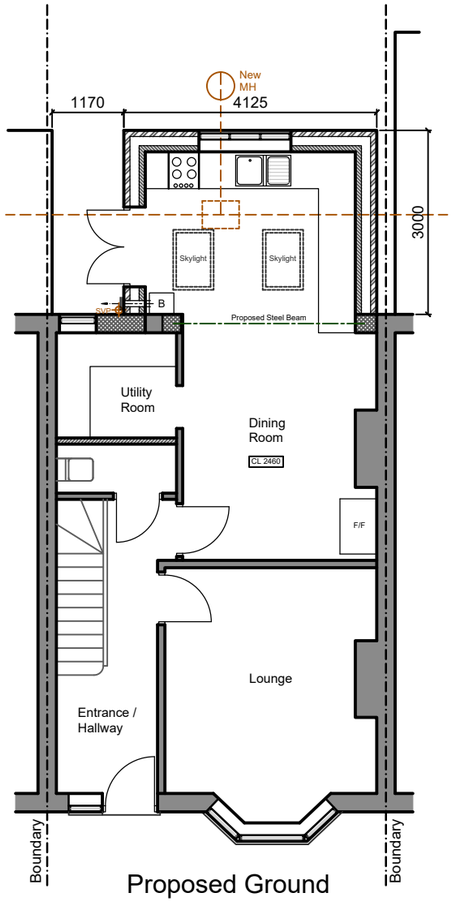


Proposed Ground Floor Plan

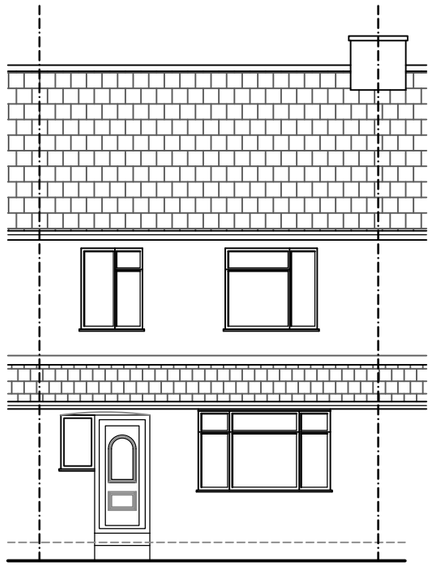


Existing / Proposed Front Elevation

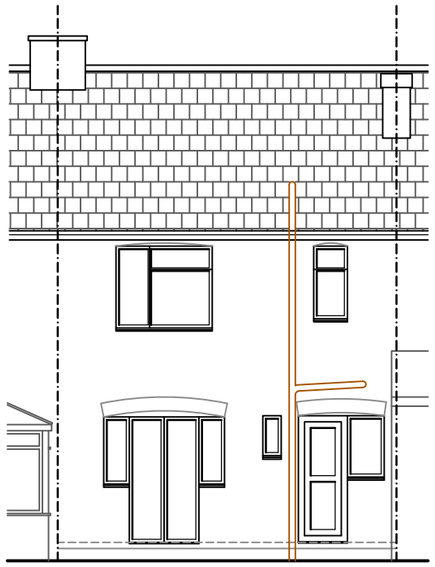

Existing Rear Front Elevation

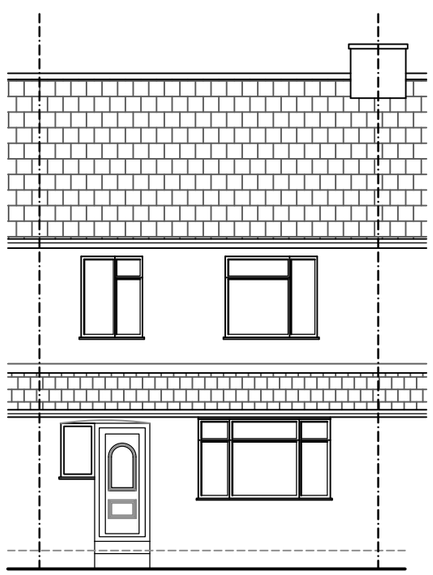

Existing / Proposed Front Elevation

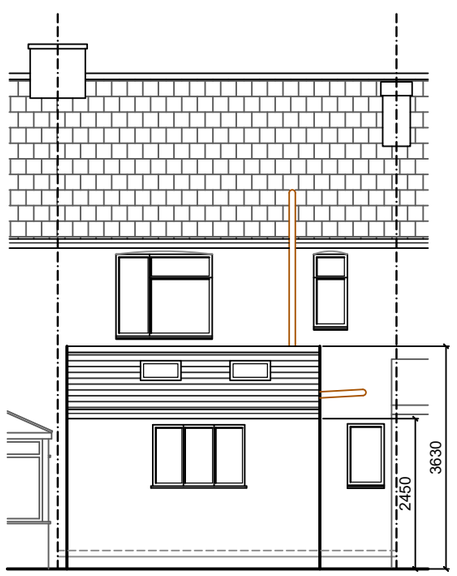

Proposed Rear Front Elevation

Project	Proposed Single Storey Rear Extension @ 32 Adur Drive Shoreham BN43 6PL	Drawing	Existing and Proposed Floor Plans / Existing and Proposed Front and Rear Elevations
		Date	October 2024
		Scale	1:100
		Size	A3
		Drawing No.	32AD/RE/02A

H A Plans & Design
email:admin@hap-plansanddesign.com
Website:www.hap-plansanddesign.com
Tel:07944 642856