

Scale 1:100

0 5 10

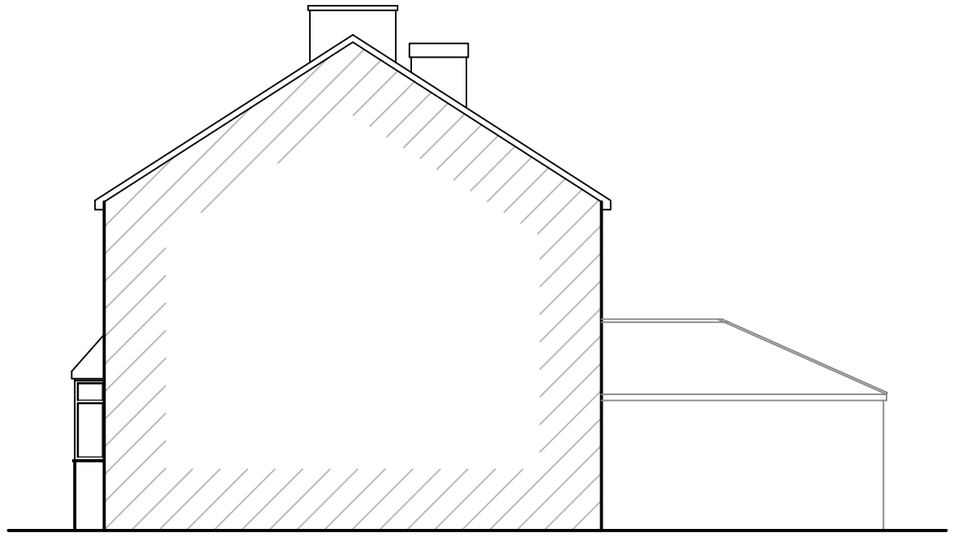


Existing South Side Elevation

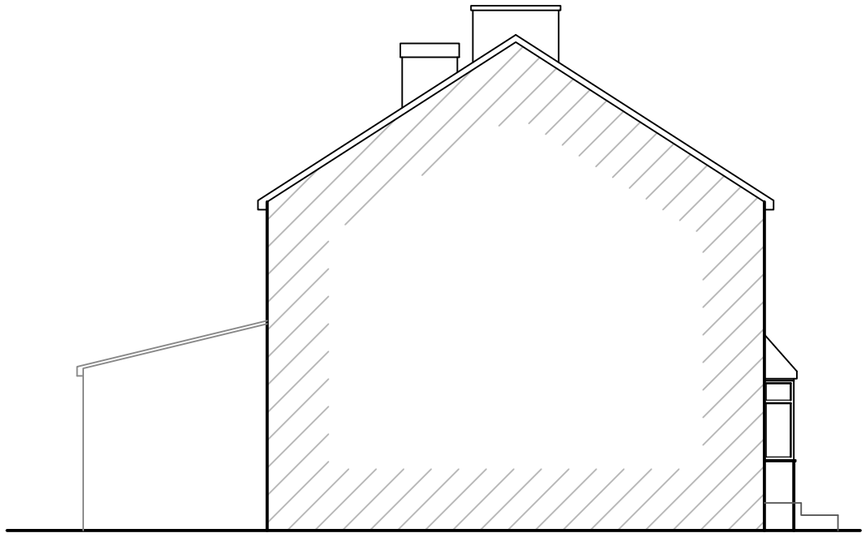


Existing North Side Elevation

1. Do not scale from this drawing and all dimensions must be checked on site. Unless for planning purposes using the scale bar.
2. All dimensions are in millimetres unless stated otherwise.
3. Proposed brickwork and roof tiles are to match existing.
4. Proposed windows and door frames are to be double glazed white uPVC (with trickle vents), to match existing.

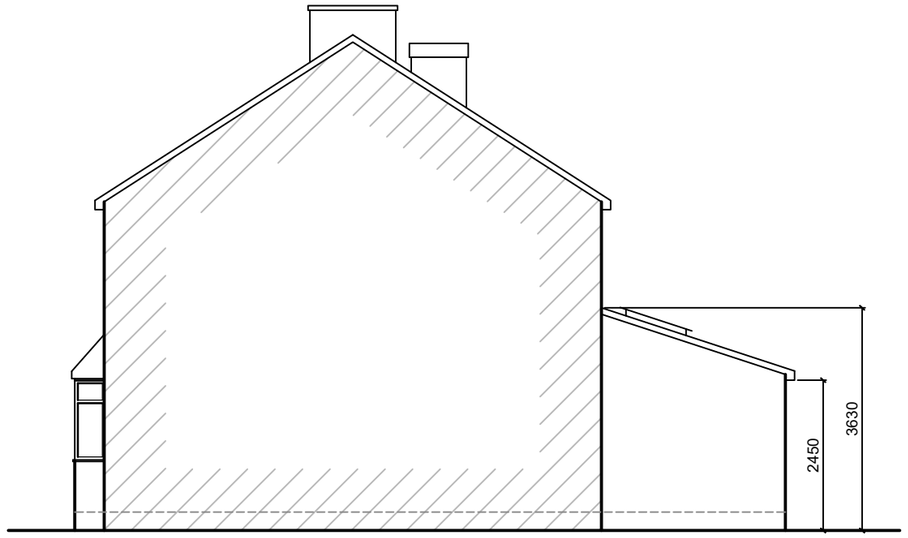

Proposed South Side Elevation

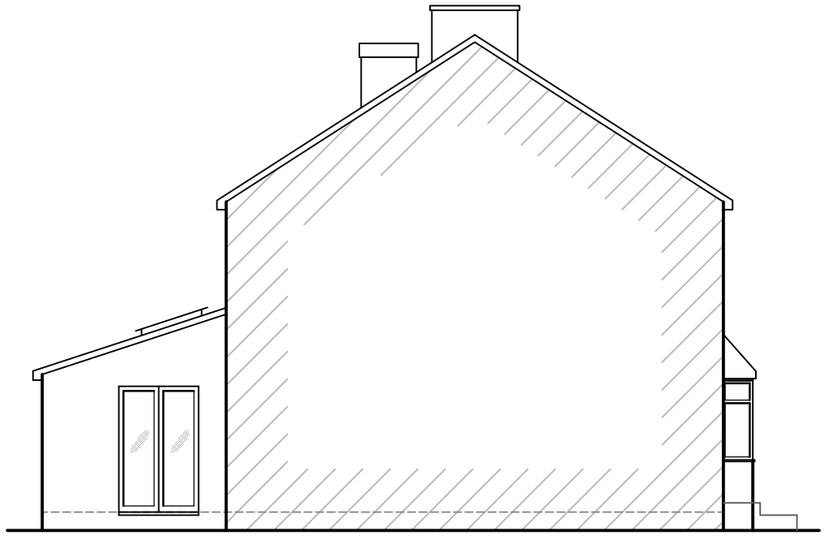

Proposed North Side Elevation

Project Proposed Single Storey Rear Extension @ 32 Adur Drive Shoreham BN43 6PL	Drawing Existing and Proposed Side Elevations	Date October 2024 Scale 1:100 Size A3 Drawing No. 32AD/RE/03A	H A Plans & Design email:admin@hap-plansanddesign.com Website:www.hap-plansanddesign.com Tel:07944 642856