
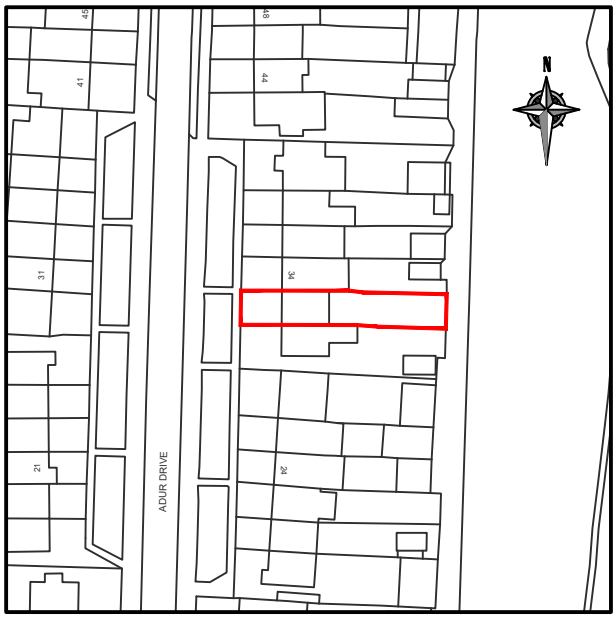


Location Plan 1:250

Scale 1:1250

0 20 40 60

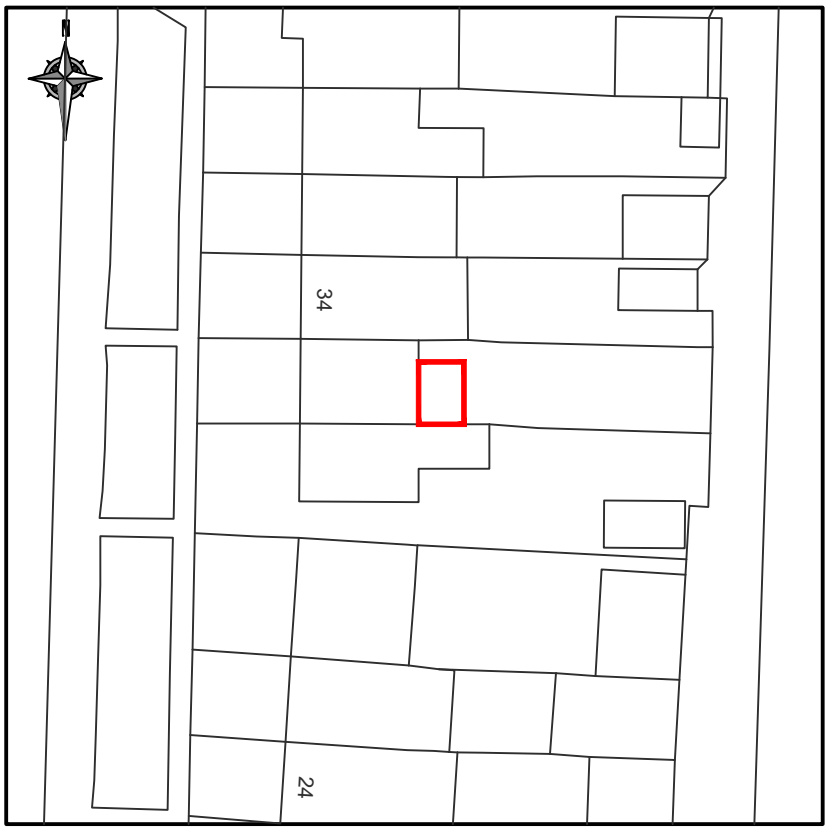

Block Plan 1:500

Scale 1:500

0 10 20 30 40

H A Plans & Design

email:admin@hapservices.co.uk
Website:www.haplansanddesign.co.uk
Tel:07944 642856

Project	32 Adur Drive Shoreham BN23 6PL
Drawing	Location / Block Plan
Date	October 2024
Scale	1:1250 / 1:500
Drg No.	32AD/LC/01