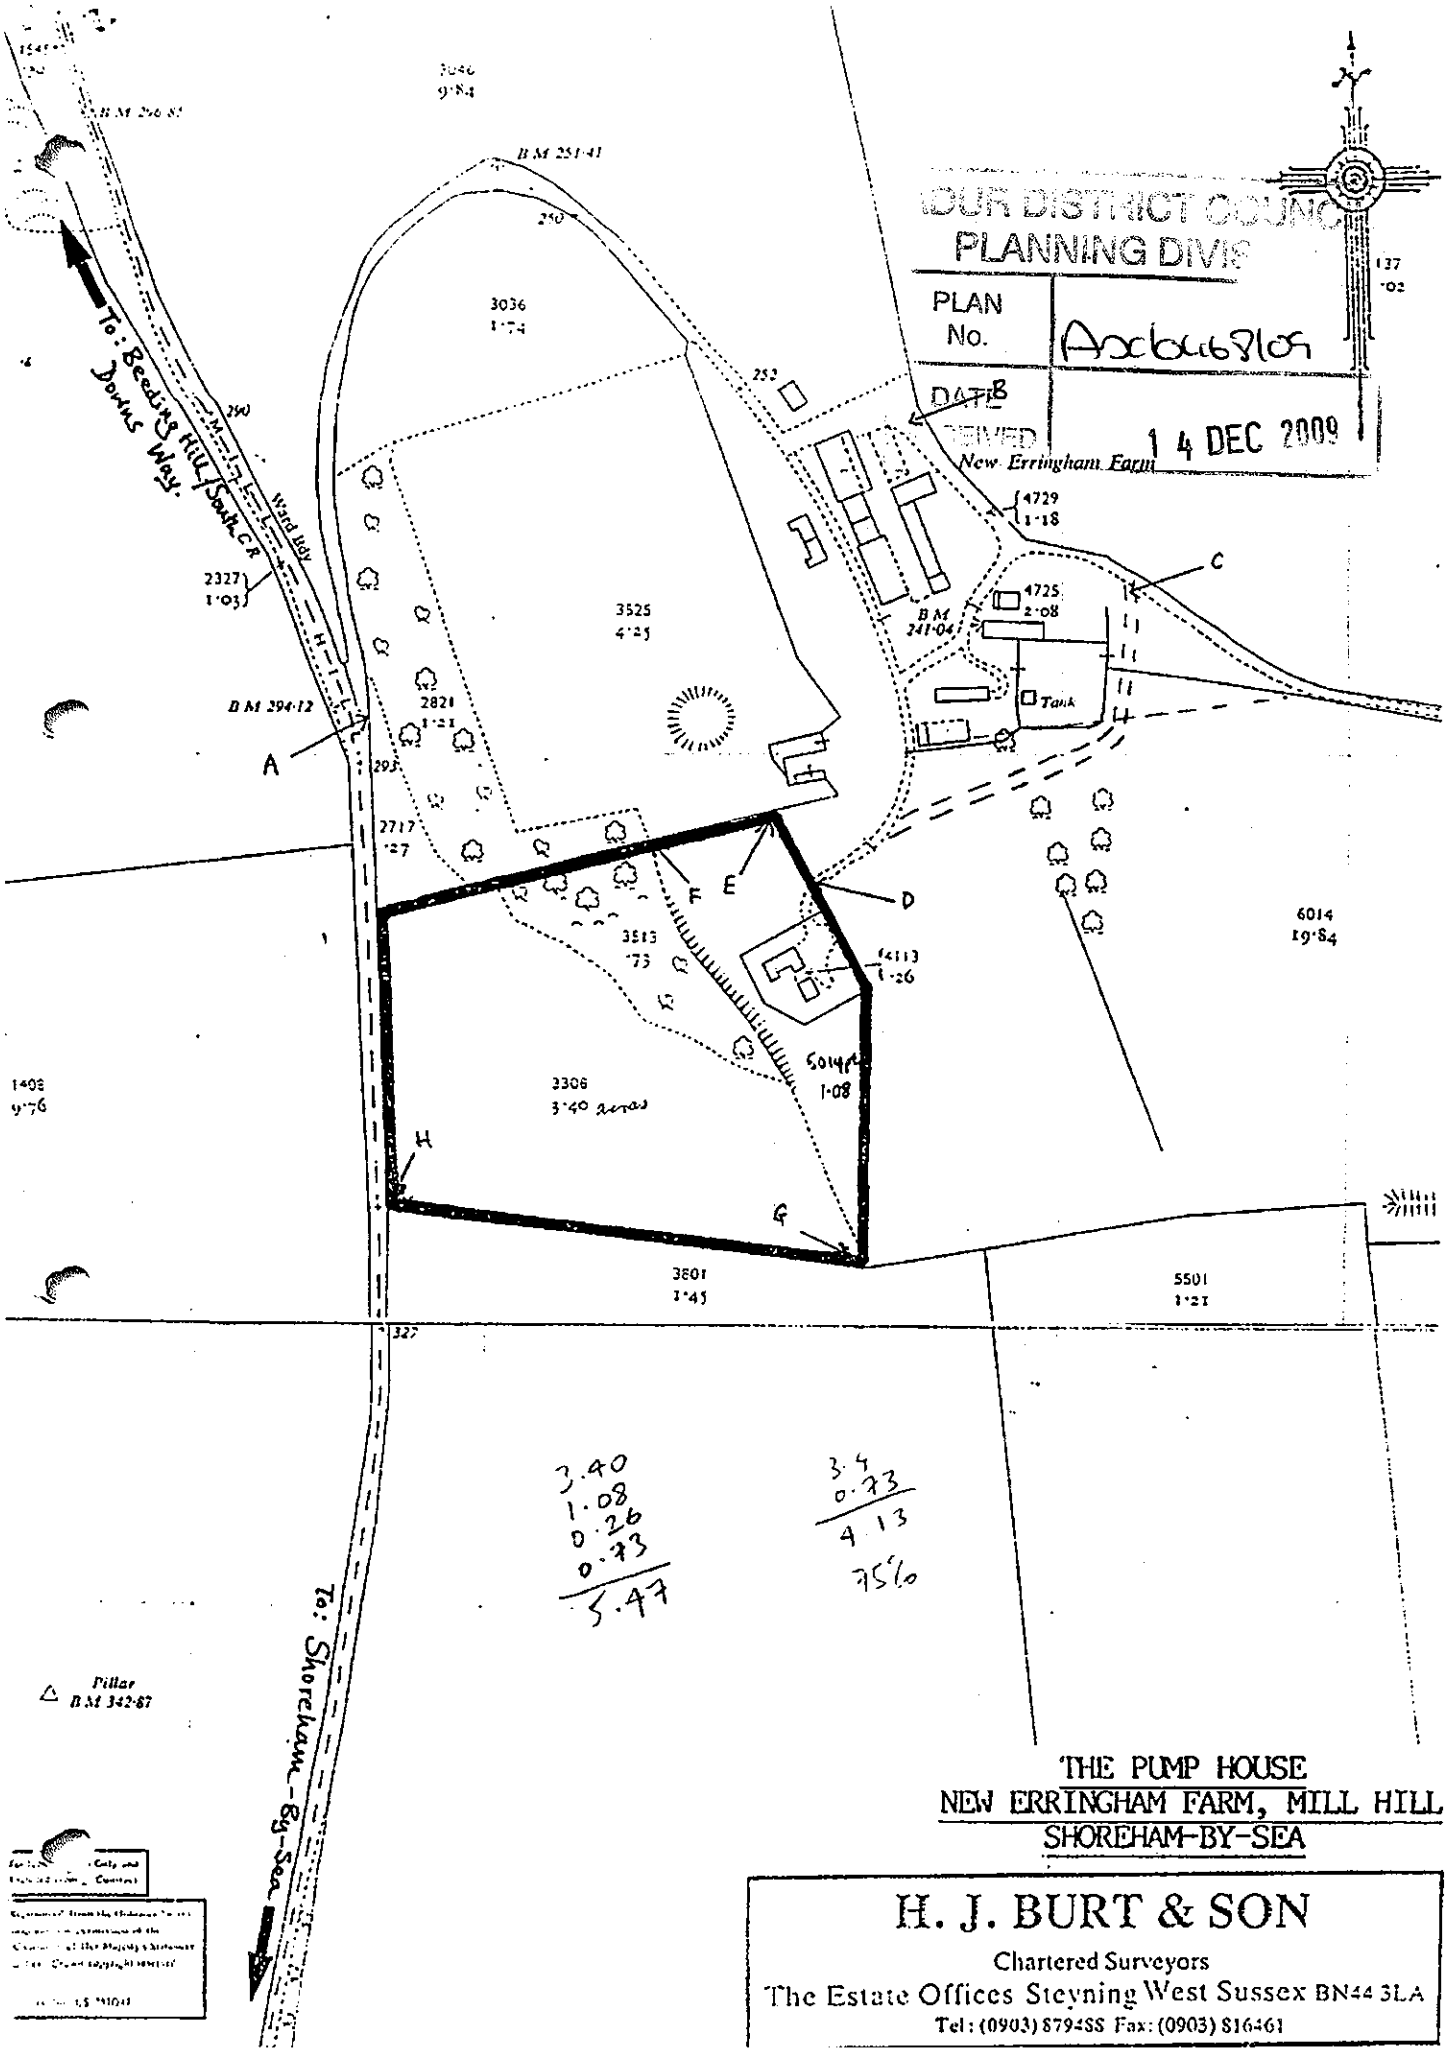

ADUR DISTRICT COUNC
PLANNING DIVIS
PLAN No. Ax6468109
DATE RECEIVED 14 DEC 2009

THE PUMP HOUSE
NEW ERRINGHAM FARM, MILL HILL
SHOREHAM-BY-SEA

H. J. BURT & SON
Chartered Surveyors
The Estate Offices Steyning West Sussex BN44 3LA
Tel: (0903) 879488 Fax: (0903) 816461