The Pump House
New Erringham Farm
Mill Hill

Plan PH7

Ground Floor - After
1:100 Scale @ A4

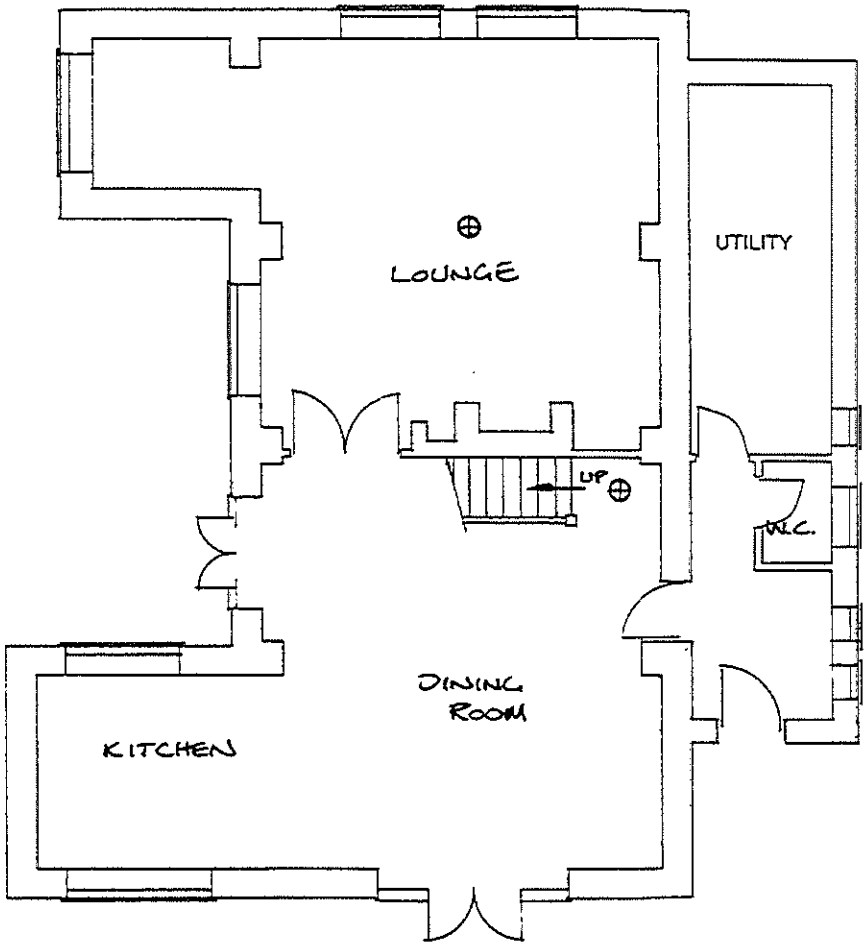

Utility room provided
and WC reconfigured

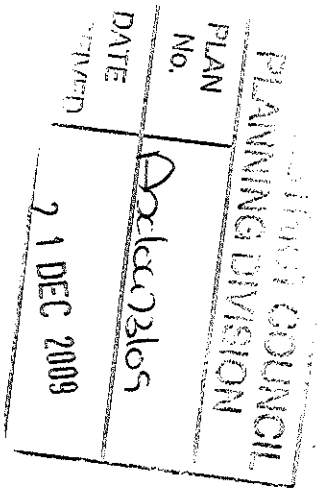

The Pump House
New Erringham Farm
Mill Hill

Plan PH8

First Floor - After
1:100 Scale @ A4

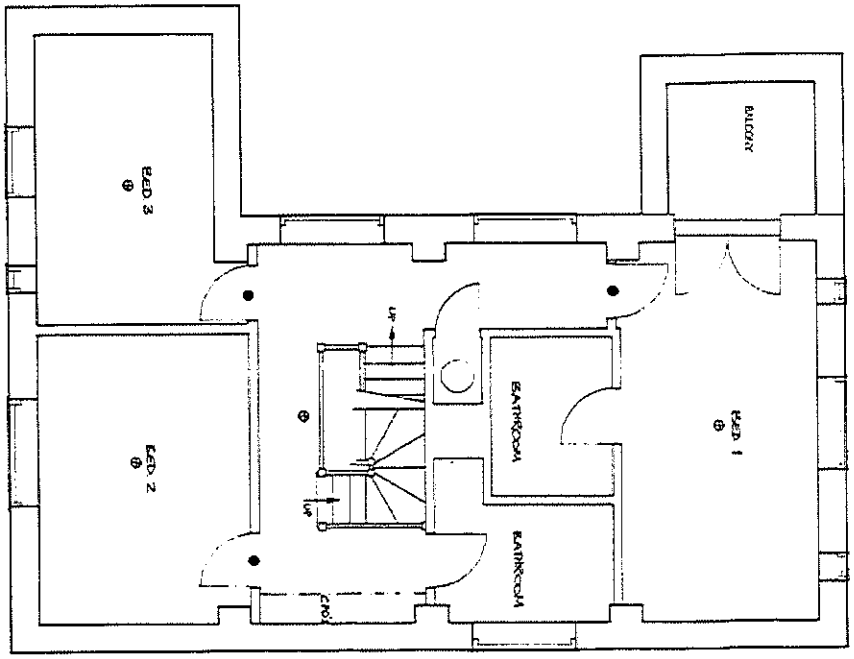

Balcony provided
to Master Bedroom

COUNCIL
PLANNING DIVISION
PLAN No. Arclaw 3109
DATE RECEIVED 21 DEC 2009

The Pump House
New Erringham Farm
Mill Hill

Plan PH3

East Elevation - Before
1:50 Scale @ A4



(No change to this elevation)

DUR DISTRICT COUNCIL
PLANNING DIVISION
PLAN No. Ax 6073/05
DATE RECEIVED 7 DEC 2009

The Pump House
New Erringham Farm
Mill Hill

Plan PH4

West Elevation - Before
1:50 Scale @ A4

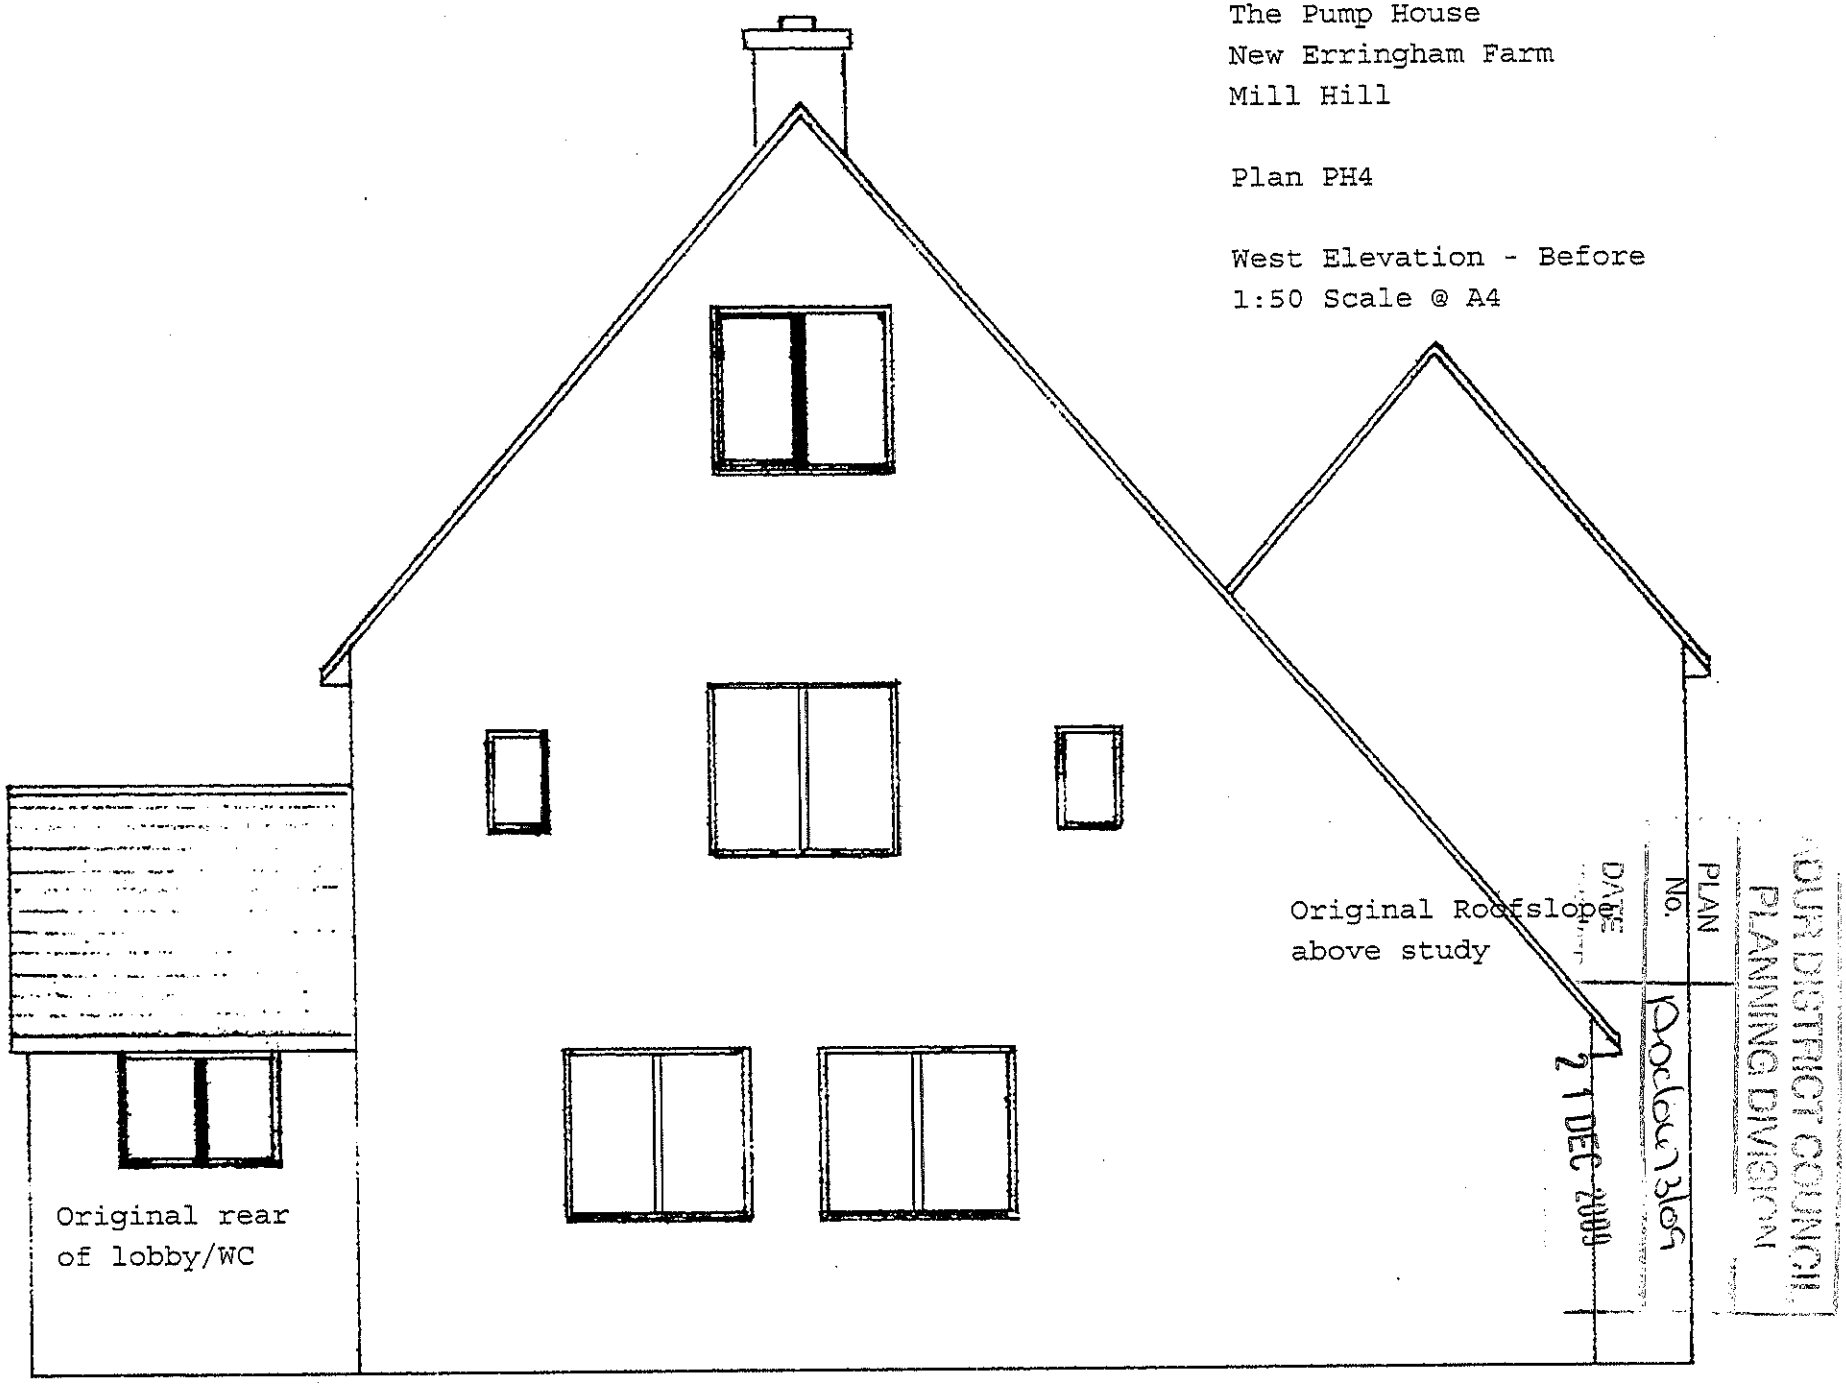

ADUR DISTRICT COUNCIL
PLANNING DIVISION
PLAN No. Roclow73109
DATE 21 DEC 2009

The Pump House
New Erringham Farm
Mill Hill

North Elevation - Before
1:50 Scale @ A4
Plan PH5

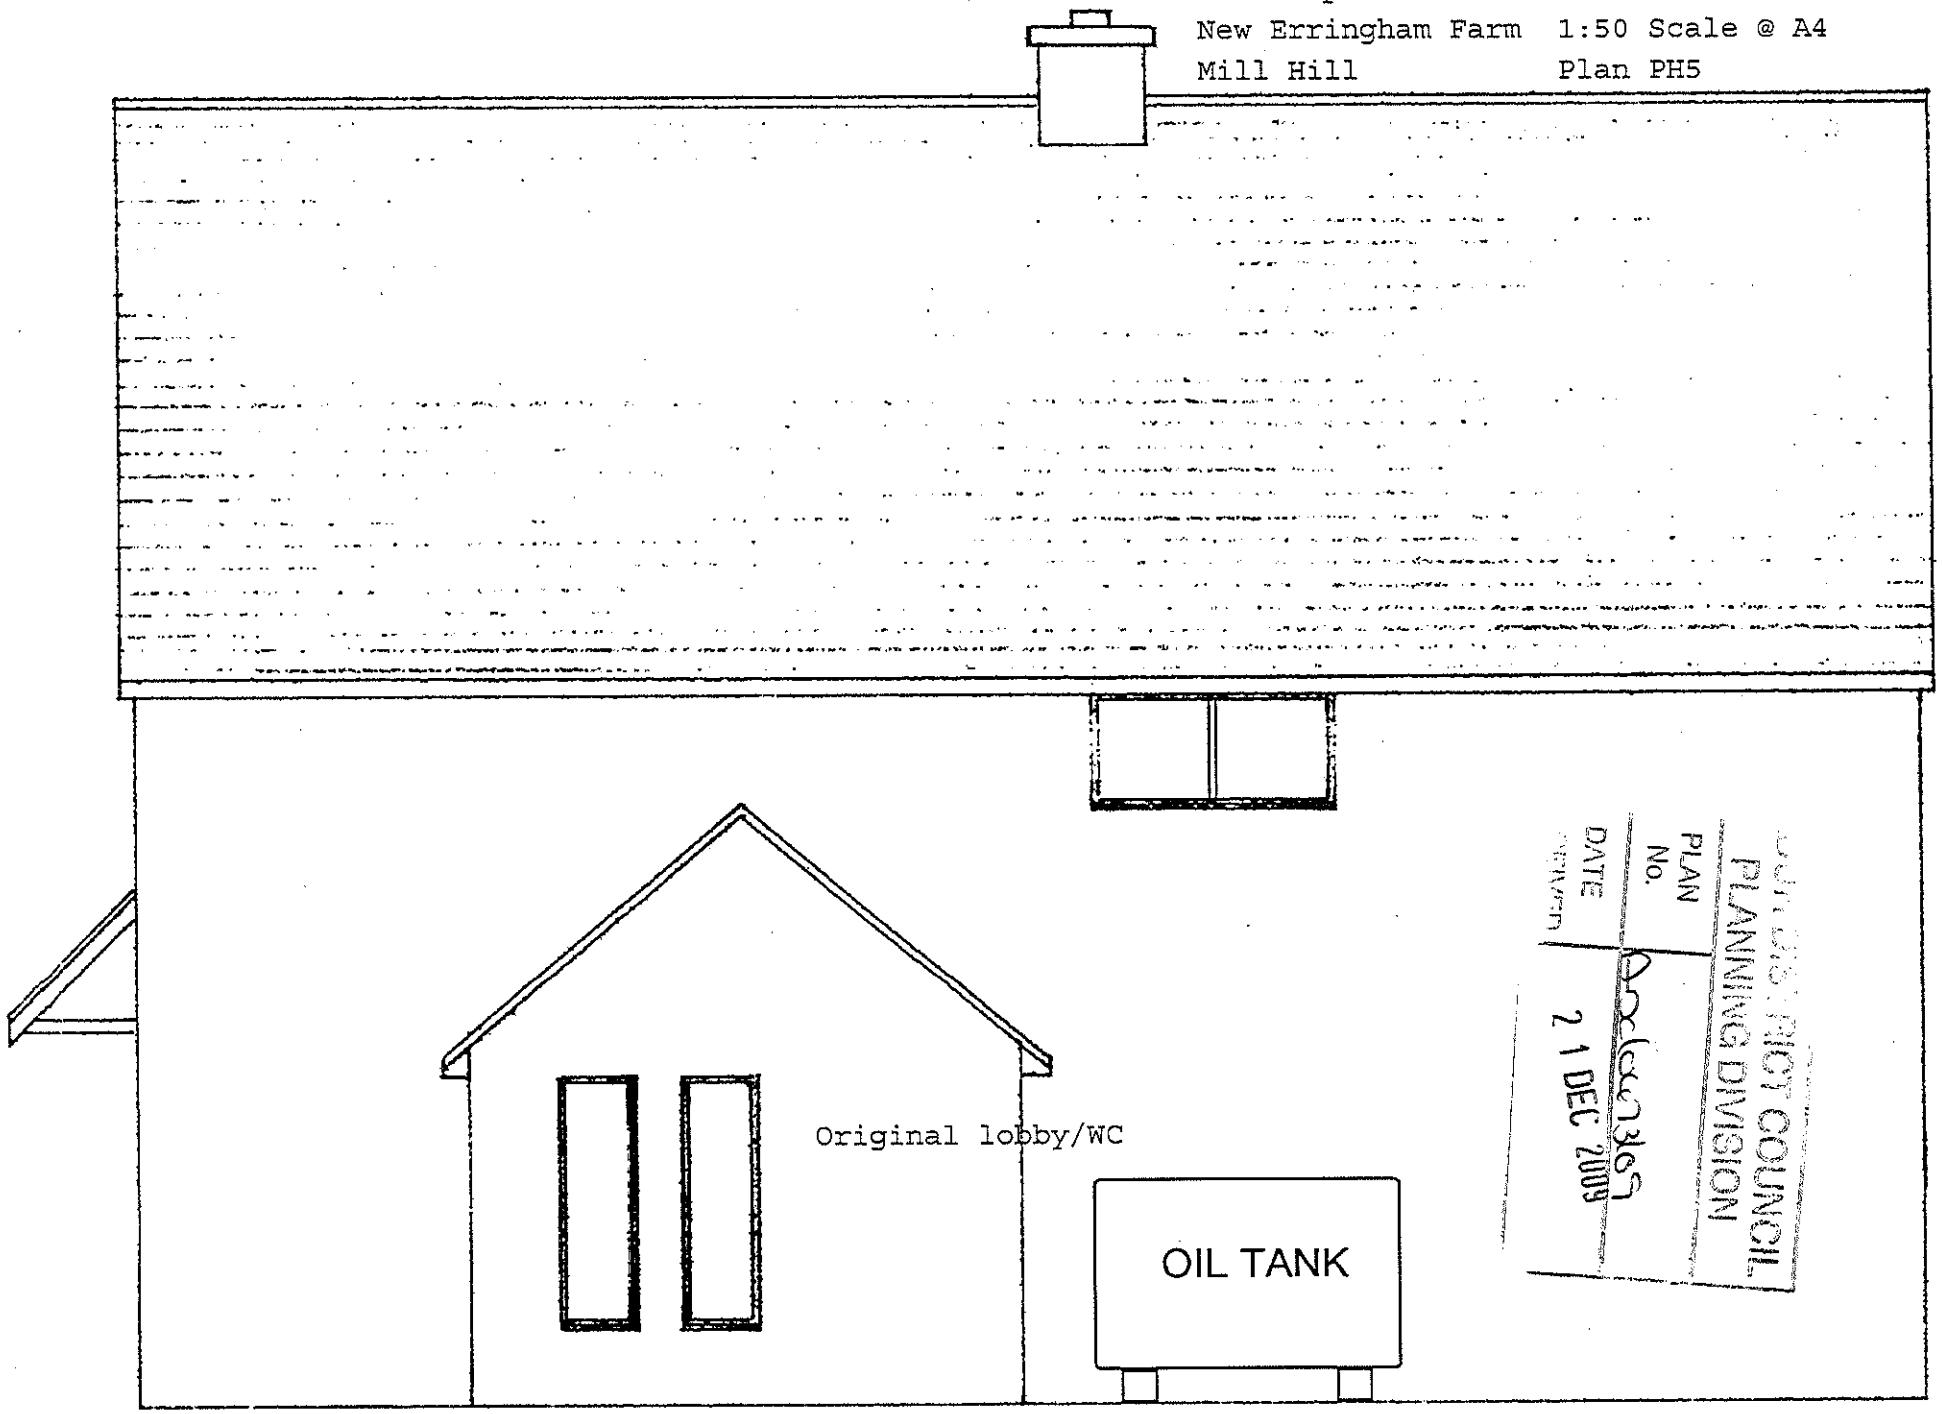

The Pump House
New Erringham Farm
Mill Hill

South Elevation - Before
1:50 Scale @ A4
PH6



The Pump House
New Erringham Farm
Mill Hill

Plan PH1

Ground Floor - Before
1:100 Scale @ A4

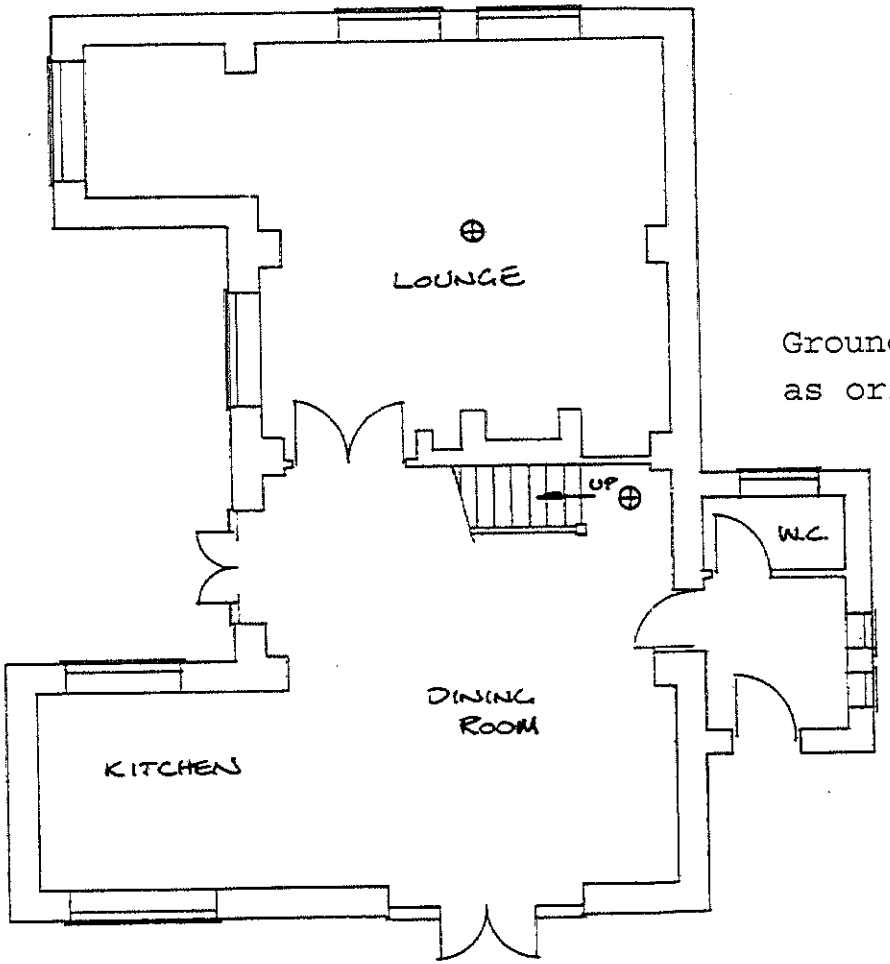

Ground floor lobby & WC
as originally provided

ADUR DISTRICT COUNCIL
PLANNING DIVISION
PLAN No. Drawing 3
DATE RECEIVED 21 DEC 2009

The Pump House
New Erringham Farm
Mill Hill

Plan PH2

First Floor - Before
1:100 Scale @ A4

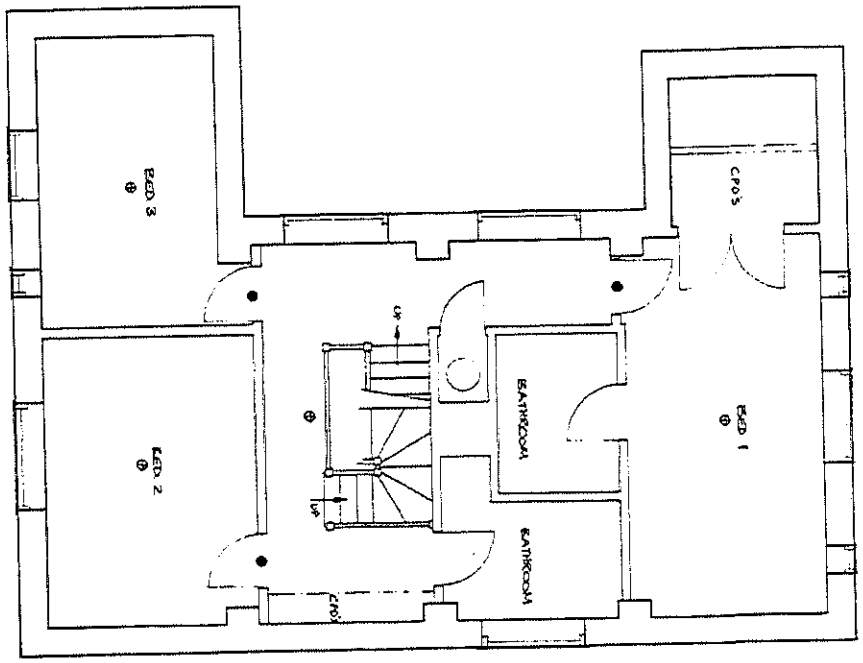

First Floor Master Bedroom
Cupboard as originally provided

ADUR DISTRICT COUNCIL
PLANNING DIV.
PLAN No.
DATE RECEIVED
21 DEC 2009

The Pump House
New Erringham Farm
Mill Hill

Plan PH9

West Elevation - After
1:50 Scale @ A4

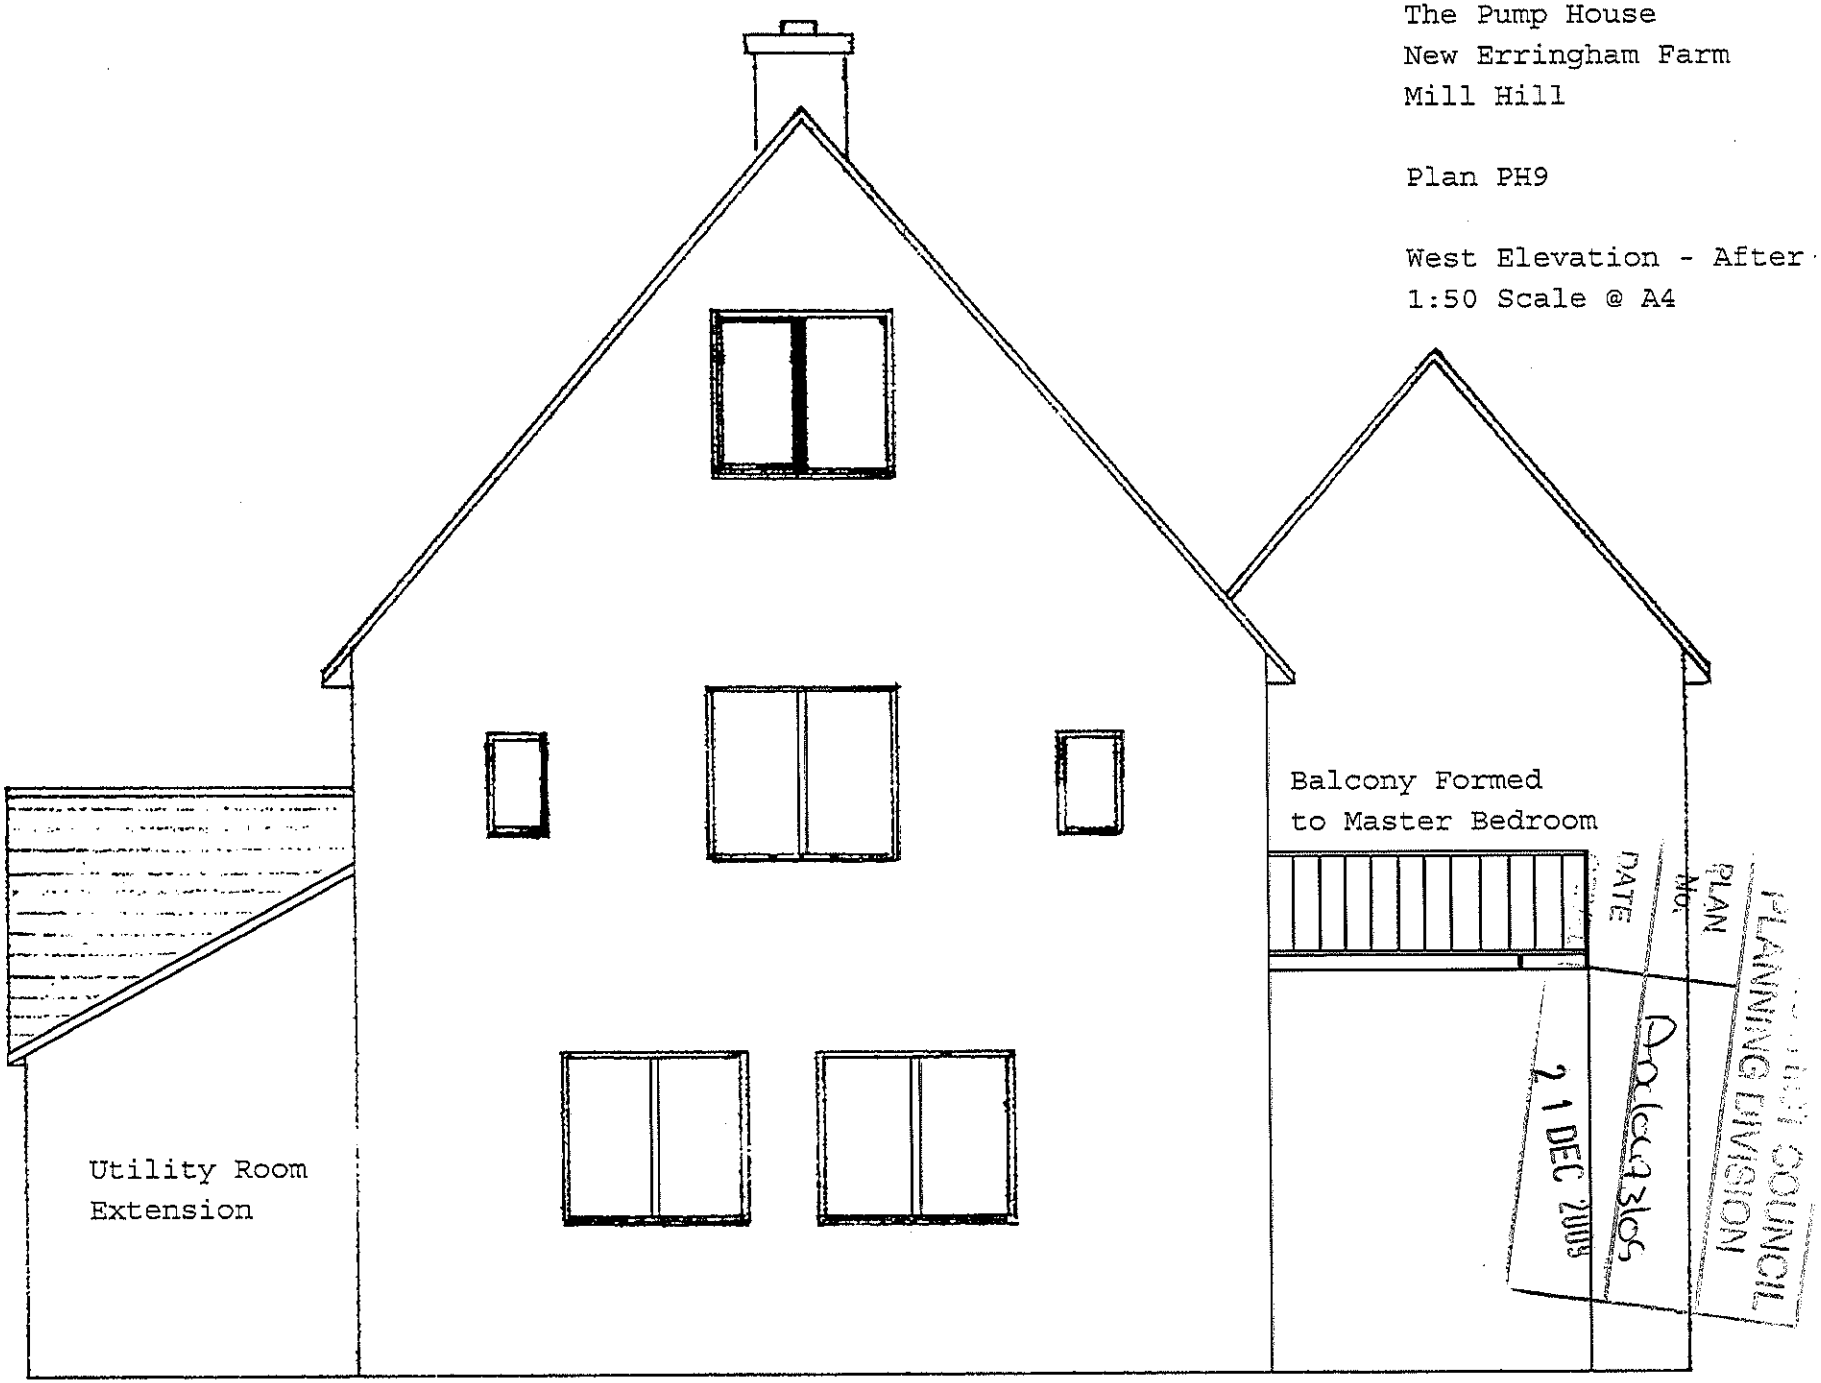

The Pump House
New Erringham Farm
Mill Hill

North Elevation - After
1:50 Scale @ A4
Plan PH10

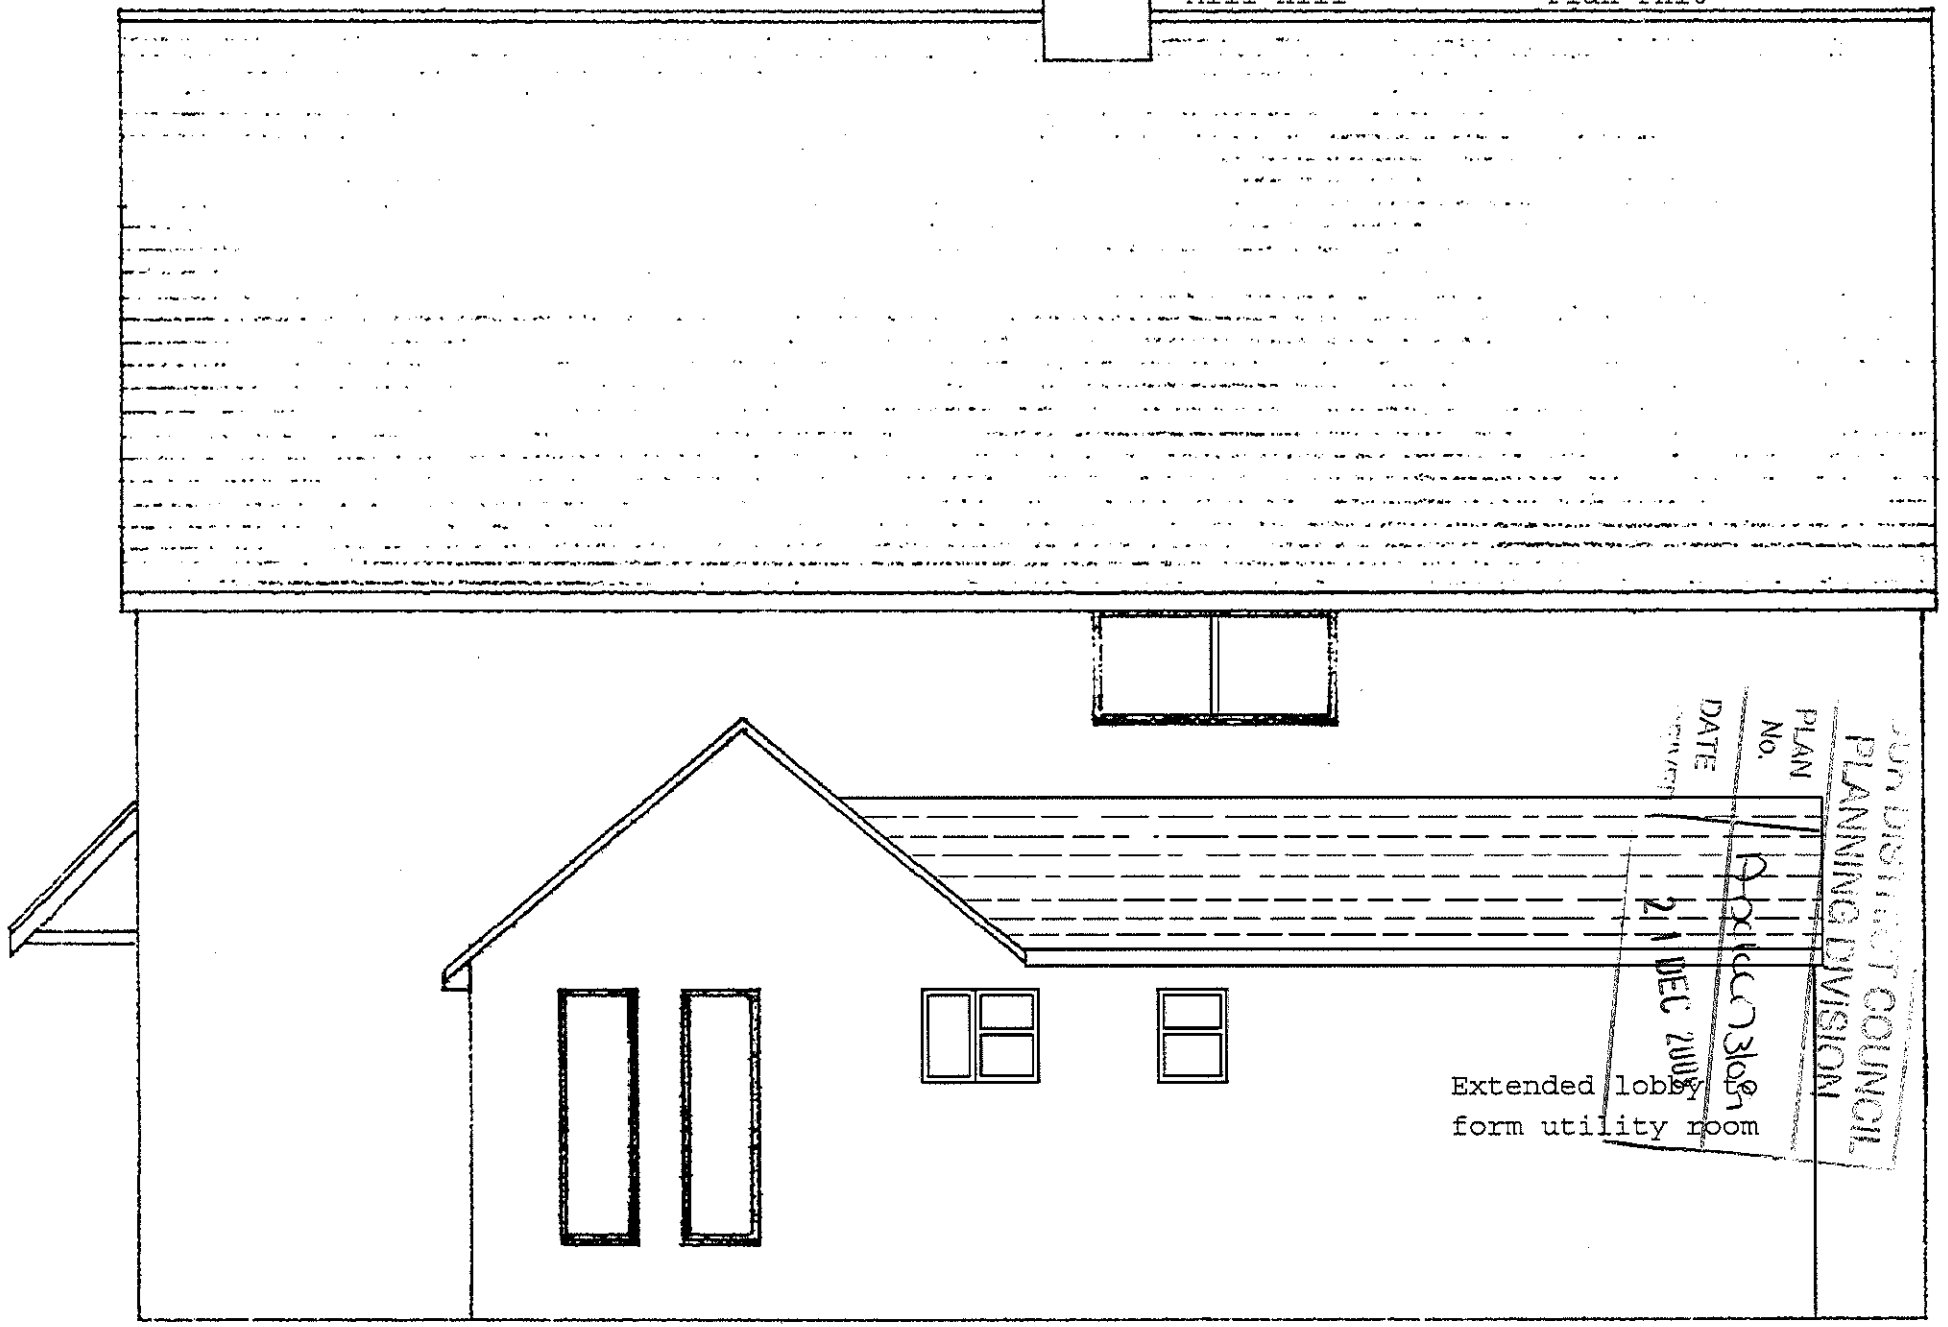

ADUR DISTRICT COUNCIL
PLANNING DIVISION
PLAN No.
DATE RECEIVED
21 DEC 2009

Extended lobby to form utility room

The Pump House
New Erringham Farm
Mill Hill

South Elevation - After
1:50 Scale @ A4
Plan PH11



PLANNING CONSULTATION
PLAN No.
DATE RECEIVED
21 DEC 2009