

existing - site plan - 1:1250



existing - Block plan - 1:500

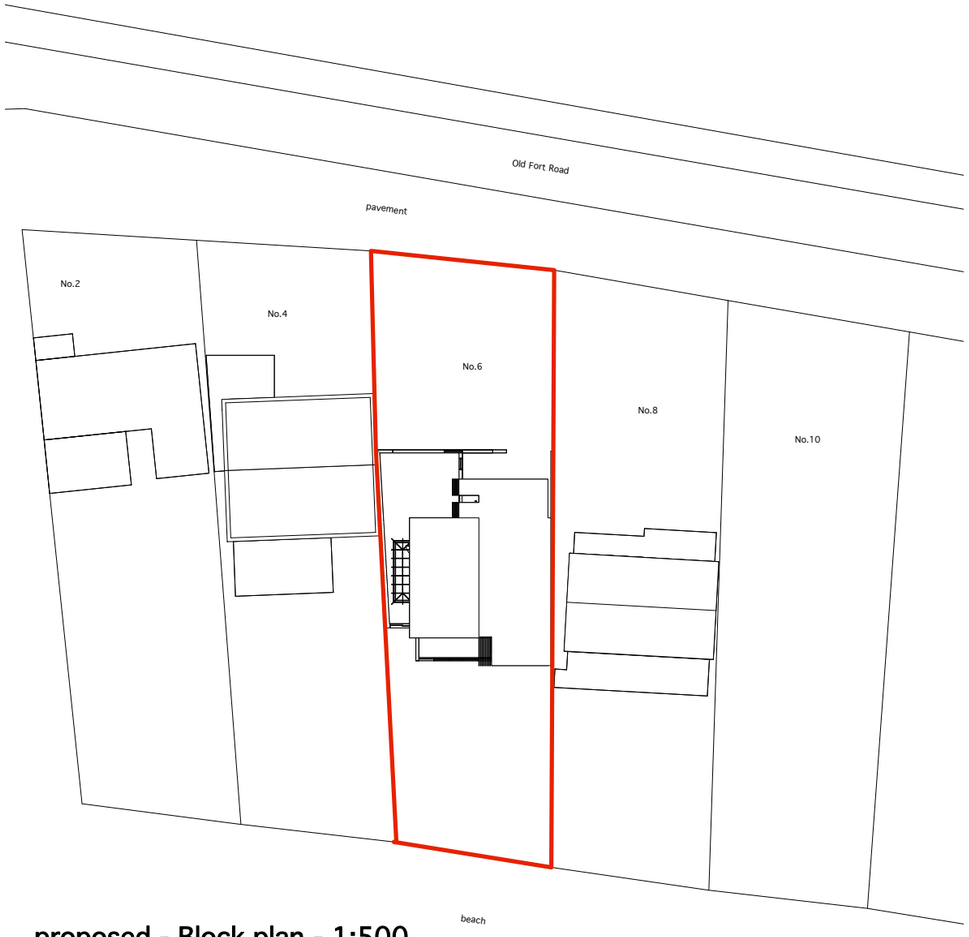

proposed - Block plan - 1:500

GENERAL NOTES:

1. Do not scale drawings. Dimensions govern.
2. All dimensions are in millimetres unless noted otherwise.
3. All dimensions shall be verified on site before proceeding with the work.
4. thinking space ltd. shall be notified in writing of any discrepancies.
5. All information remains the property of thinking space ltd.and may not be used for any purpose whatsoever, or reproduced through any medium without the written permission of thinking space ltd.
6. All copyrights retained by thinking space ltd.
7. Subject to survey and all necessary statutory and legal consents

rev.	date	reason for issue	check

key:

N

client: Mr & mrs Howarth

*thinkingspace

thinking space ltd.
a: 2 whites grounds
london se1 3la
t: +44 (0)20 7378 0146
f: +44 (0)20 7407 2148
e: info@thinkingspace.co.uk

© thinking space ltd 2009

project: **Howarth House**
location: 6 Old Fort, Shoreham-by-Sea, Sussex

CAD file: 0912_m_A_--

status: **Planning**

title: **Location and block Plans**

series:	drawing number:		
PA	**0912/A/0901**		
checked	date: 26.11.09	scale: As noted	revision: **00**

A3 © thinking space ltd 2009