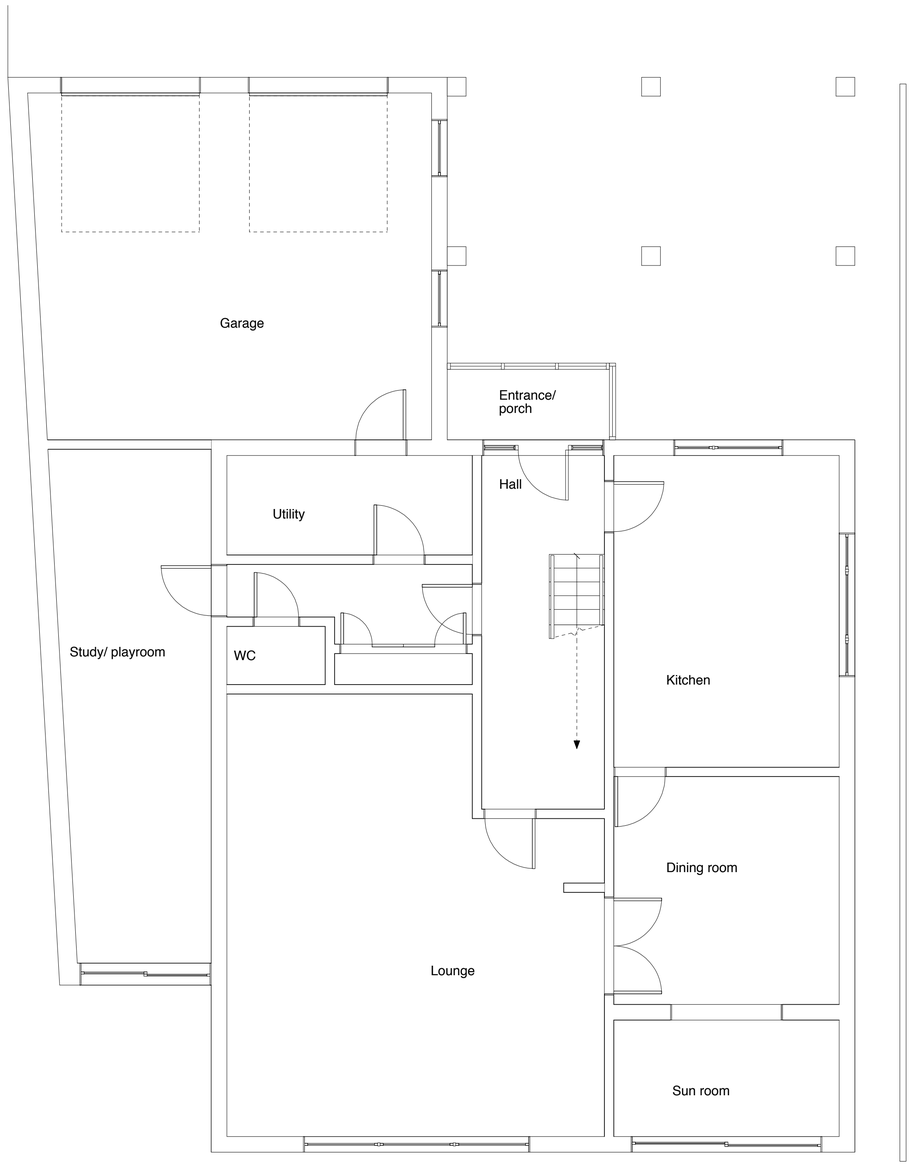

existing - Ground floor plan - 1:50

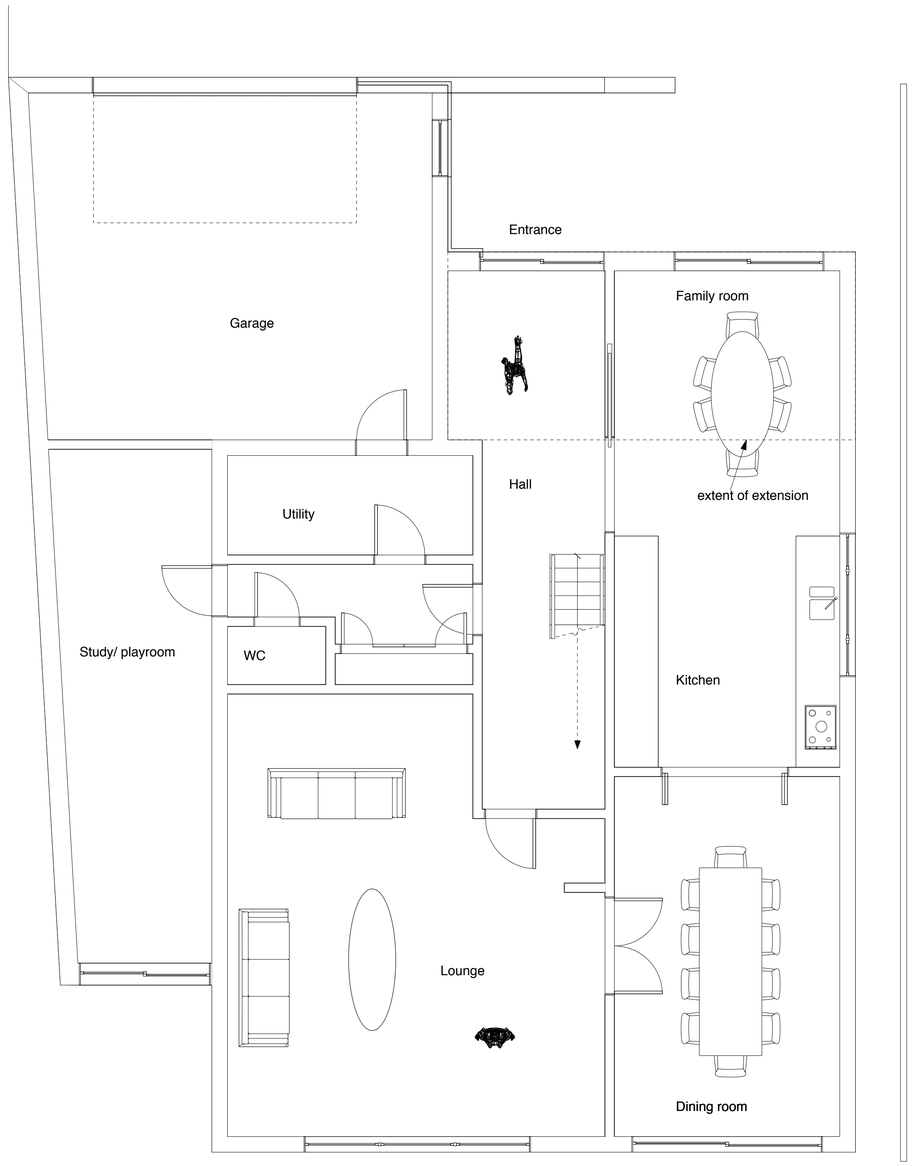

proposed - Ground floor plan - 1:50

GENERAL NOTES:
1: Do not scale drawings. Dimensions govern.
2: All dimensions are in millimetres unless noted otherwise.
3: All dimensions shall be verified on site before proceeding with the work.
4: thinking space ltd. shall be notified in writing of any discrepancies.
5: All information remains the property of thinking space ltd.and may not be used for any purpose whatsoever, or reproduced through any medium without the written permission of thinking space ltd.
6:All copyrights retained by thinking space ltd.
7:Subject to survey and all necessary statutory and legal consents

rev.	date	reason for issue	check

key:

client: Mr. & Mrs Howarth

*thinkingspace

thinking space ltd.
a: 2 whites grounds
london se1 3la
t: +44 (0)20 7378 0146
f: +44 (0)20 7407 2148
e: info@thinkingspace.co.uk
© thinking space ltd 2009

project: **Howarth House**
location: 6 Old Fort, Shoreham-by-Sea, Sussex

CAD file: 09009_m_A_--

status: **Planning**

title: **Ground Floor plans existing and proposed**

series:	drawing number:		
PA	**0912/A/0903**		
checked	date: 26.11.09	scale: 1:50	revision: **00**

A1