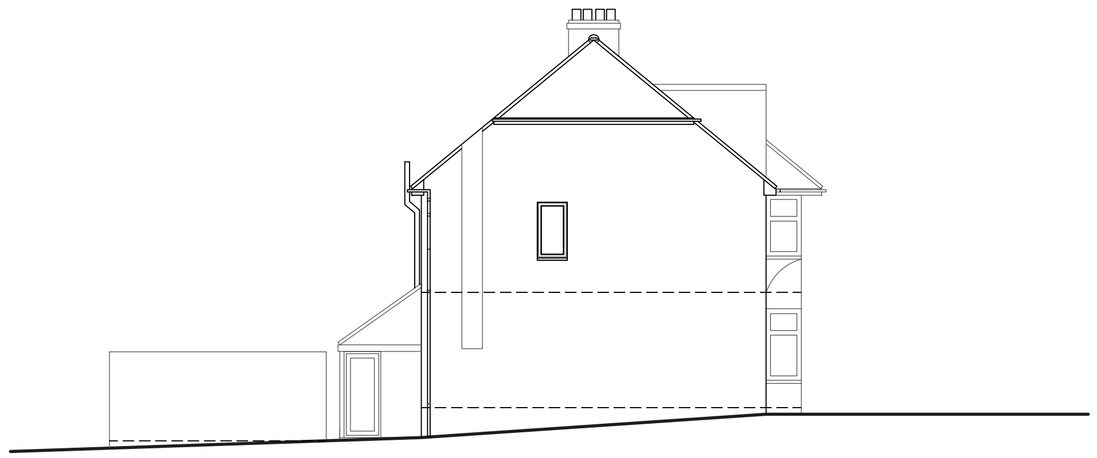

East Elevation

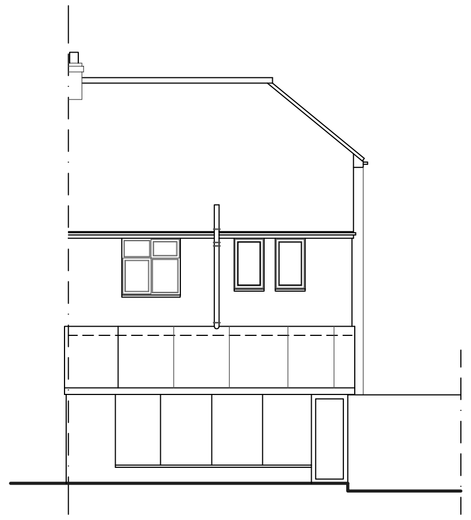

South Elevation (Rear)

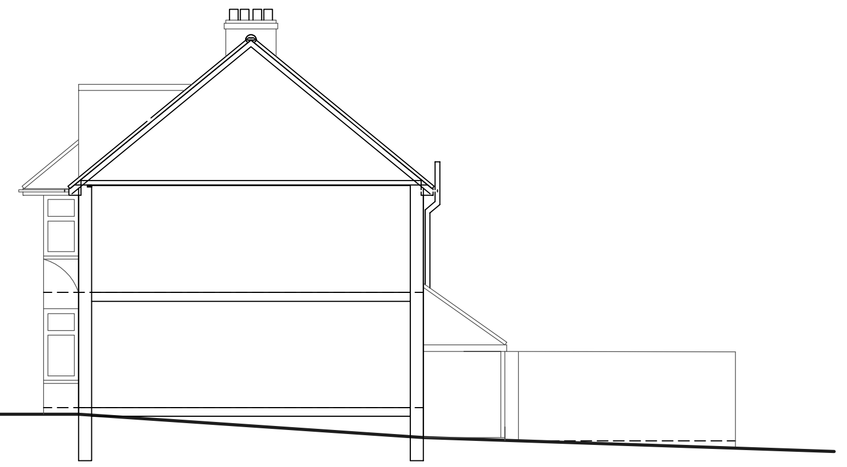

West Elevation

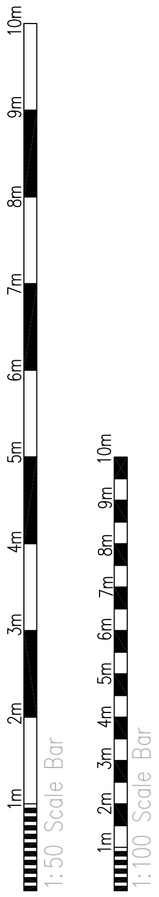

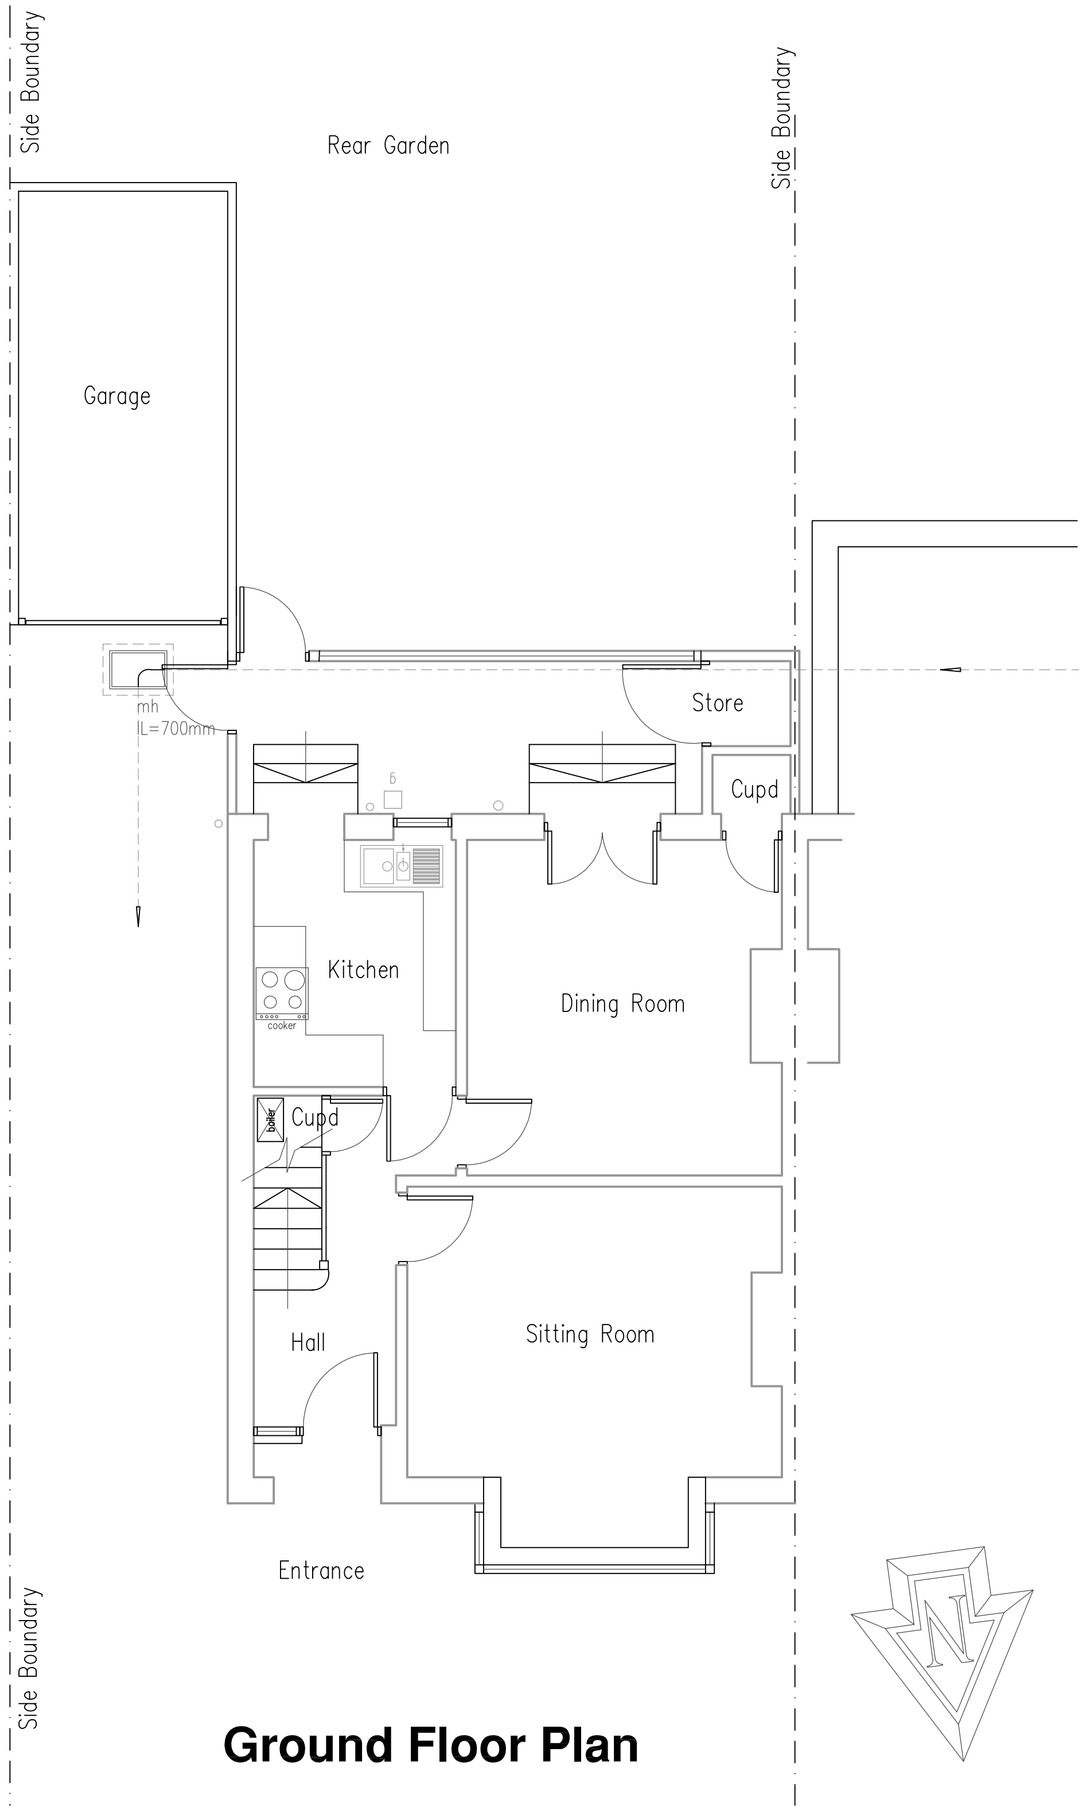

Ground Floor Plan

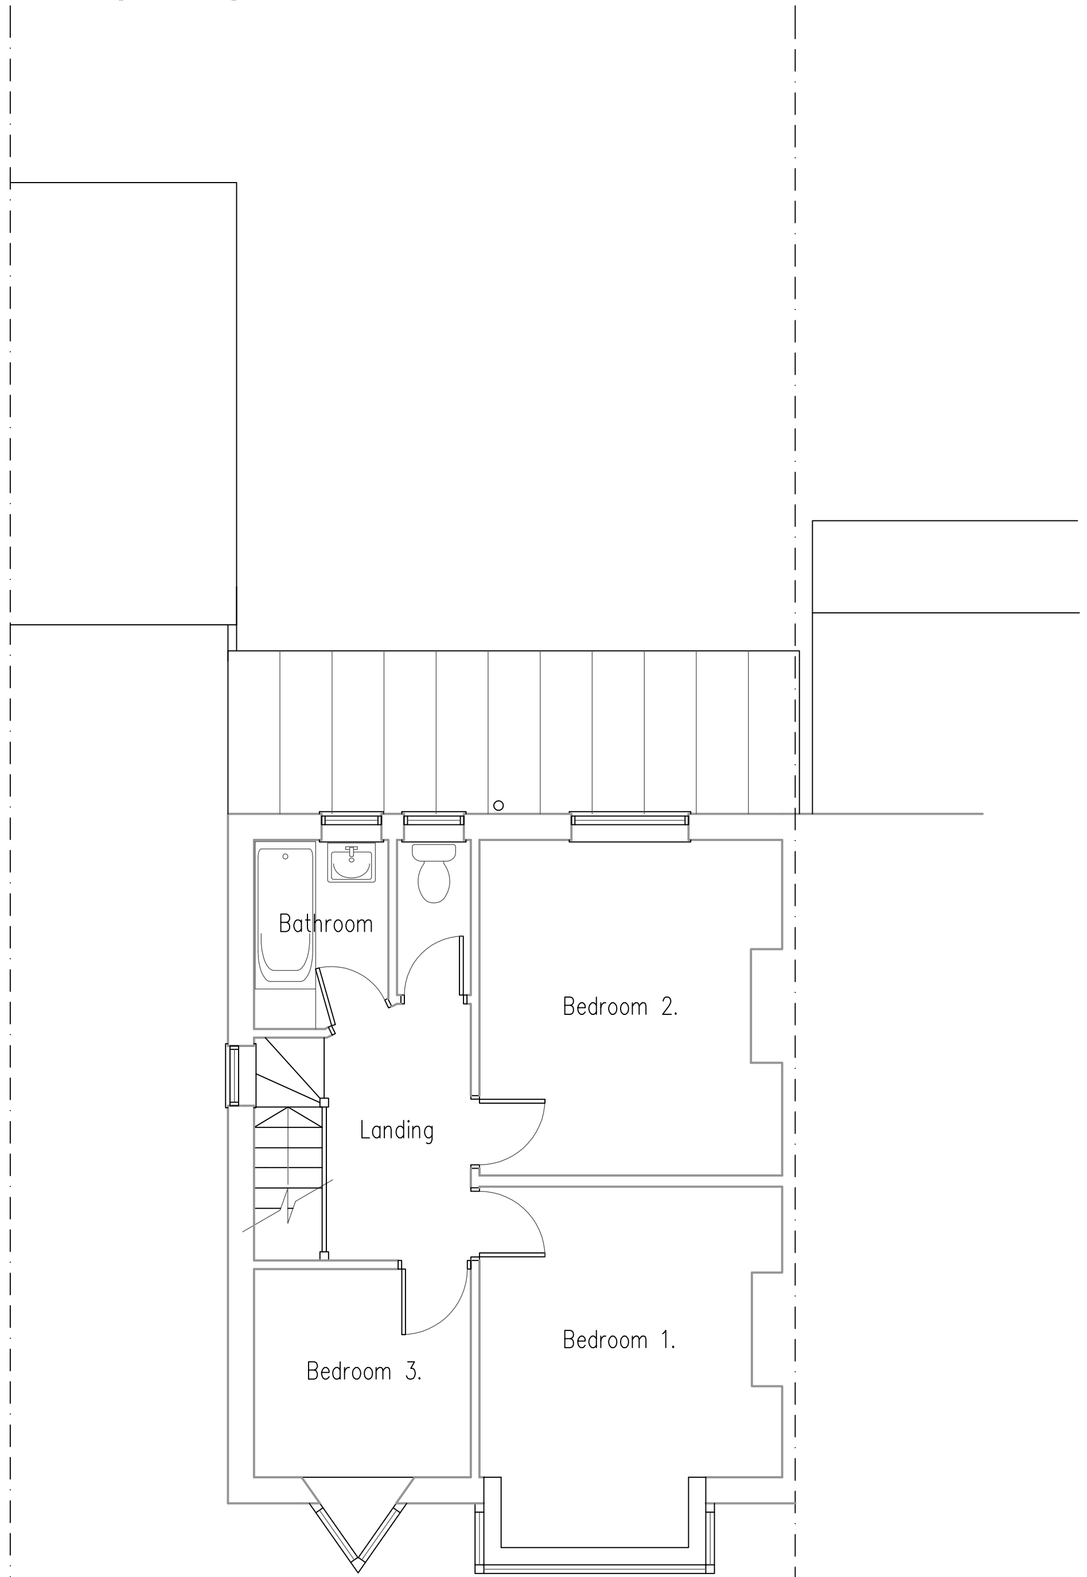

First Floor Plan

Project:

Proposed Rear Extension
At:
25 Erringham Road
Shoreham By Sea
West Sussex
BN43 5NQ

Drawing title:

Plans & Elevations As Existing

Client: Mr & Mrs N. Brothers

Copyright of:

Architectural & Planning Services
15 West Street
Shoreham By Sea
West Sussex
BN43 5WF

bjw

01273 441009 (after 6pm)
07856899101
e-mail: benwhitby15@yahoo.co.uk

Scale: 1:100 1:50 | Paper size: A1

Date: 30.11.09 | Drawn: BJW

Drg. No. 01 | Rev'n

Note: All dimensions to be checked on site.