NOTE: TO BE READ IN CONJUCTION WITH
STRUCTURAL ENGINEER'S DETAILS.
STRUCTURAL ENGINEER'S DETAILS
TO TAKE PRECEDENCE OVER THESE DETAILS

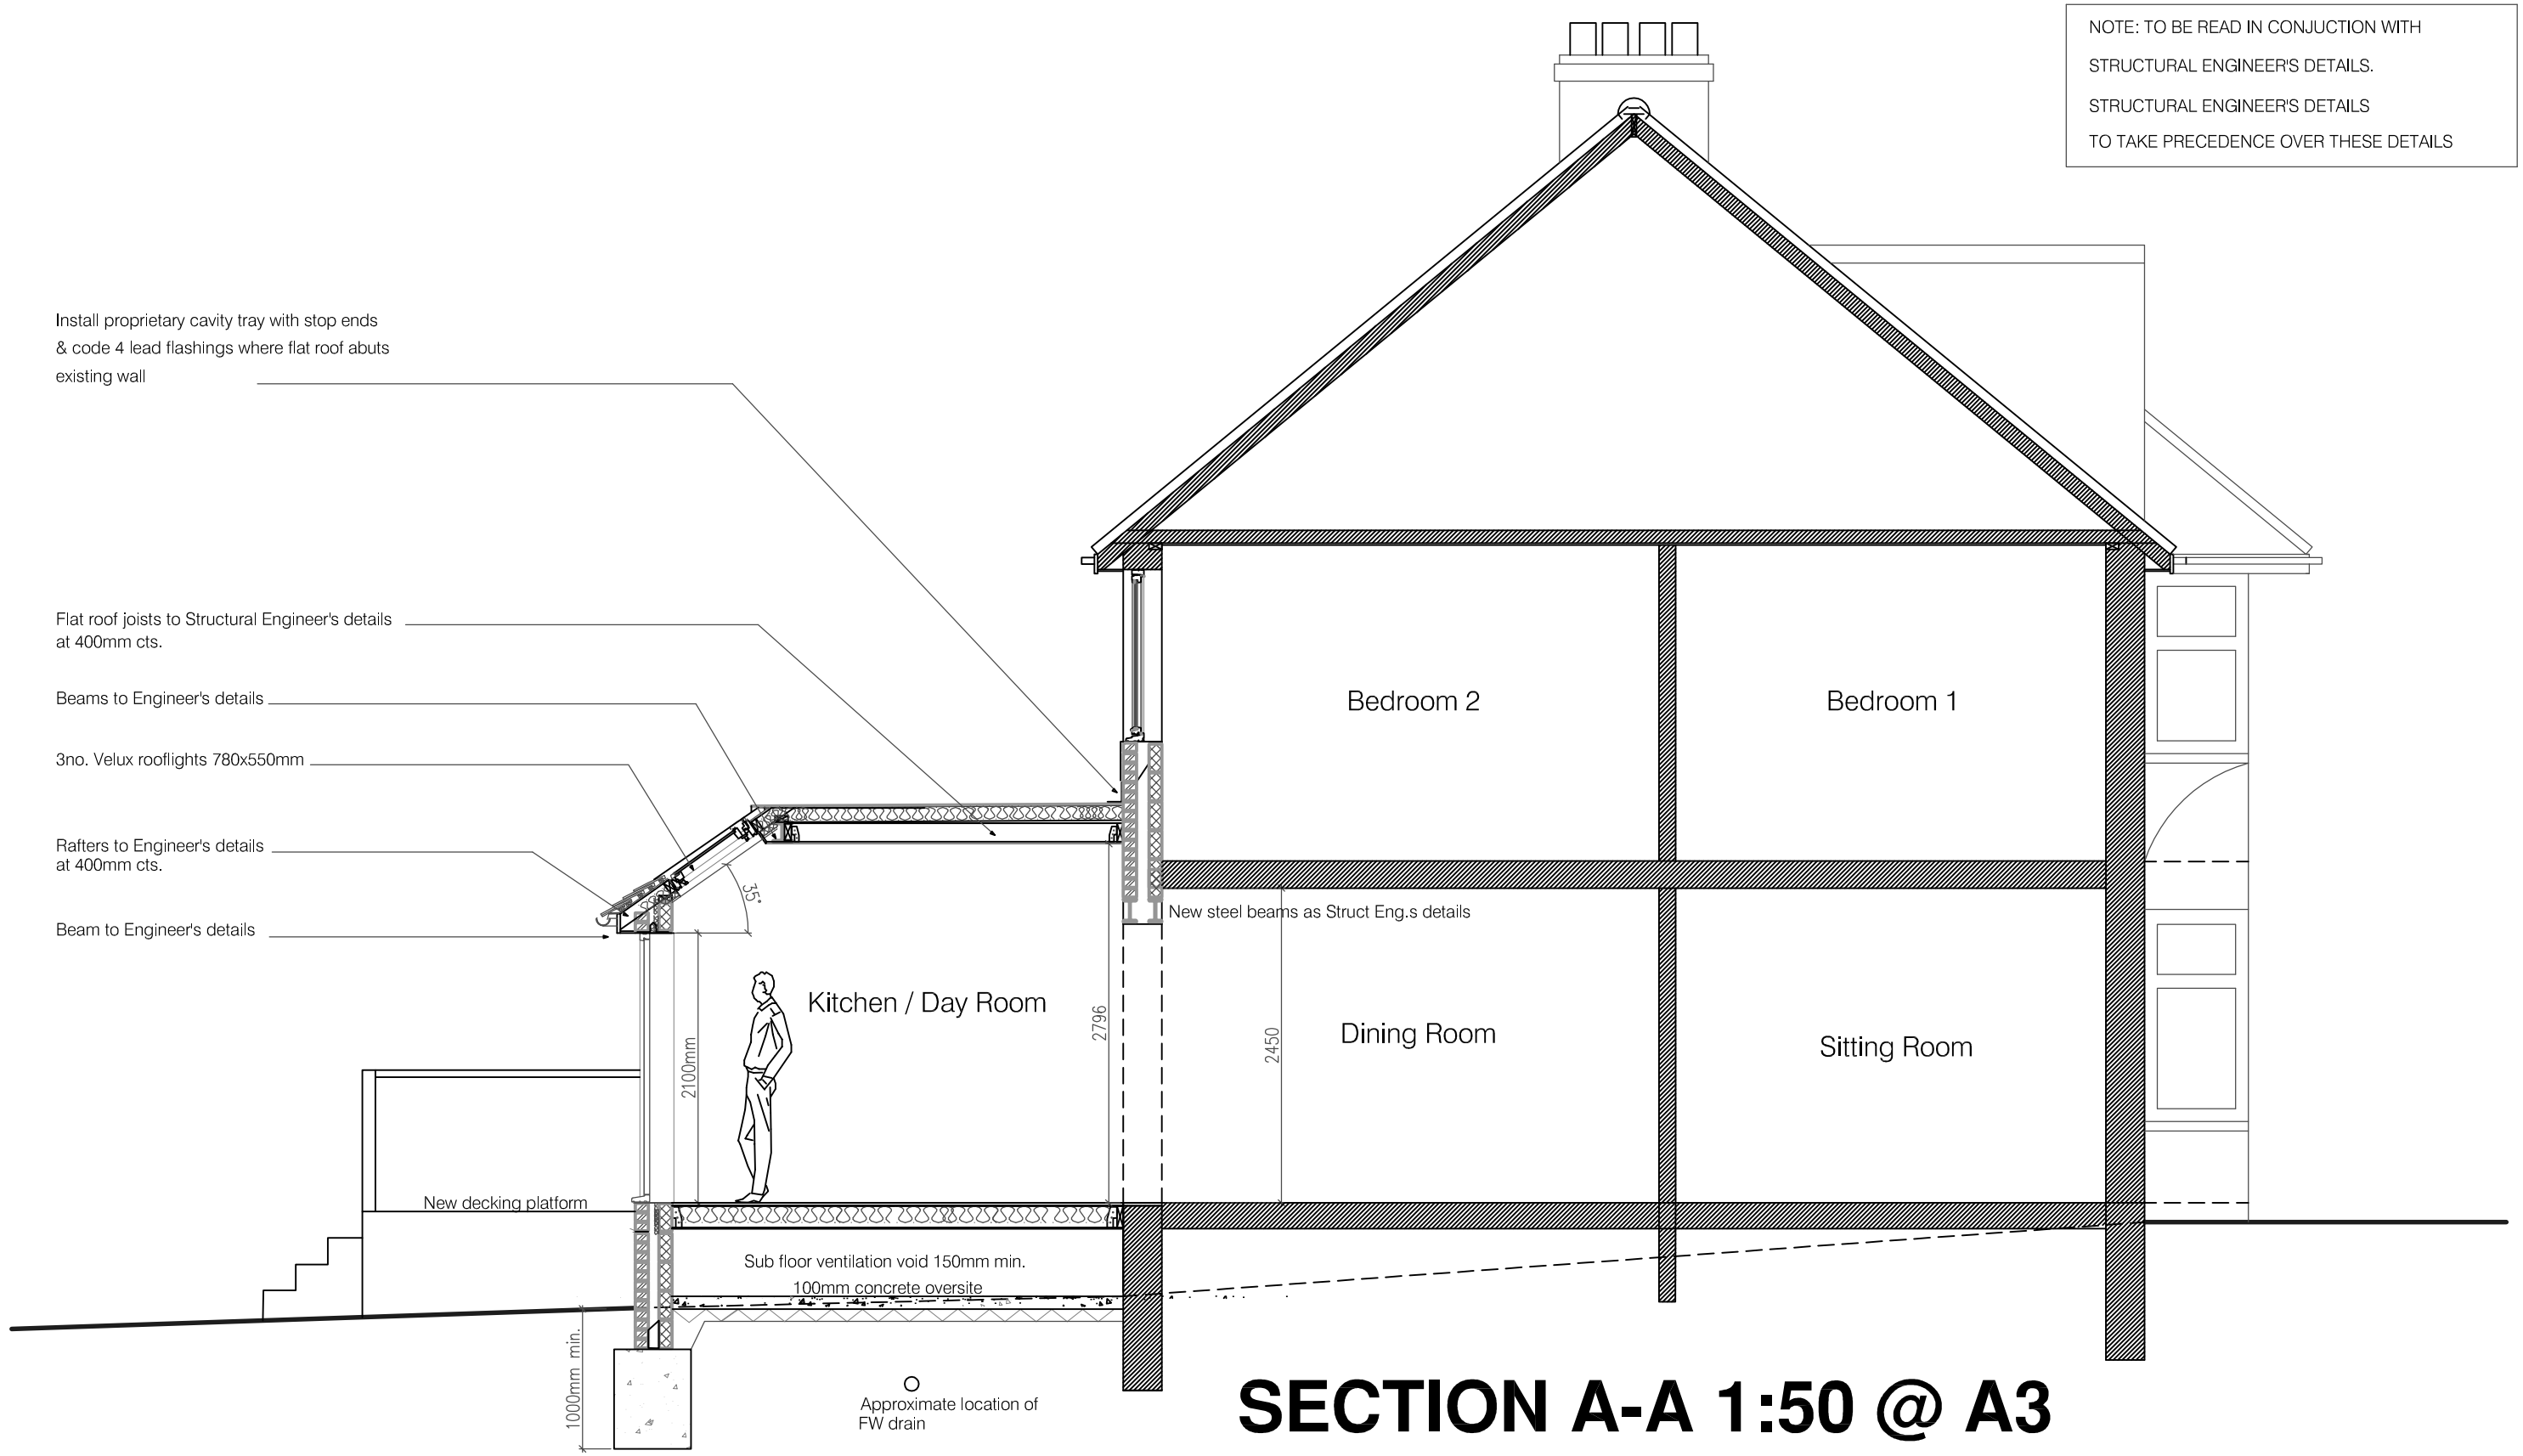

SECTION A-A 1:50 @ A3

1m 2m 3m 4m 5m 6m 7m 8m 9m 10m

1:50 Scale Bar

1m 2m 3m 4m 5m 6m 7m 8m 9m 10m

1:100 Scale Bar

Note: All dimensions to be checked on site.

Copyright of:

bjw
Architectural & Planning Services
15 West Street
Shoreham By Sea
West Sussex
BN43 5WF

01273 441009 (after 6pm)
07856899101
e-mail: benwhitby15@yahoo.co.uk

Project:
Proposed Extension At:
25 Erringham Road
Shoreham By Sea
West Sussex

Title:
SECTION A–A AS PROPOSED

Client:
Mr & Mrs N. Brothers

Scale:
1:50 @ A3 paper size

Date: 1.12.09

Drawn: BW

Drg. No. 03

Rev'n