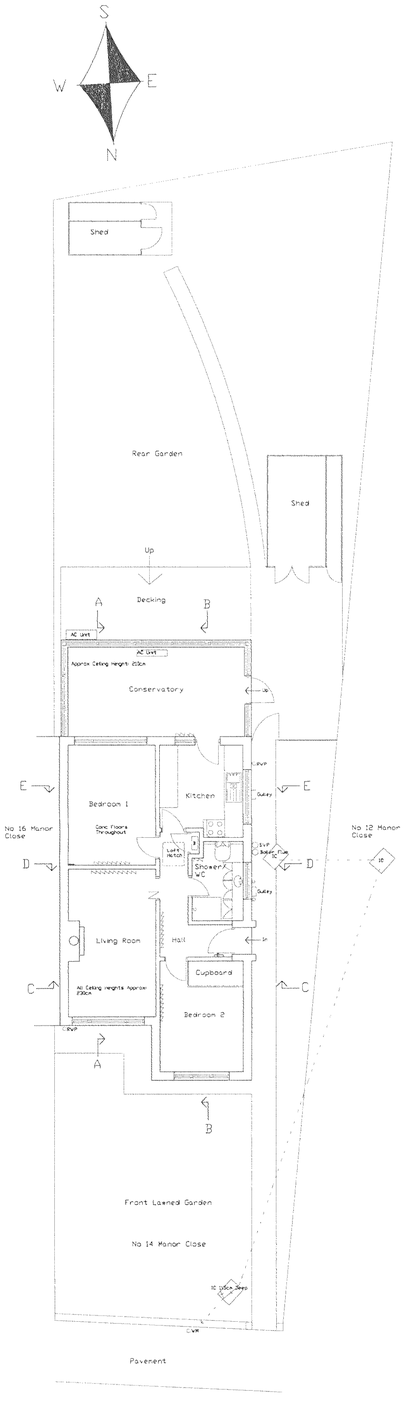

Existing Ground Floor

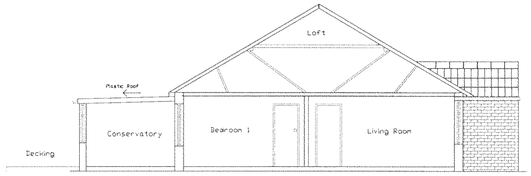

Existing Section AA

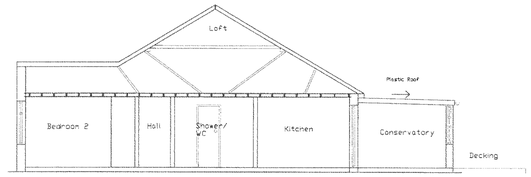

Existing Section BB

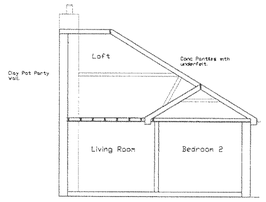

Existing Section CC

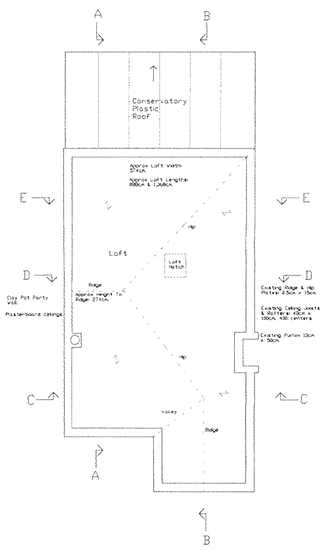

Existing Loft

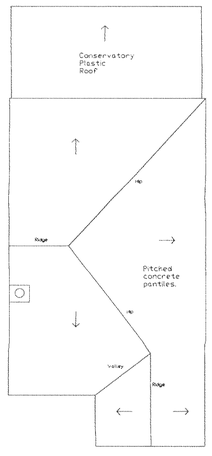

Existing Roof Plan

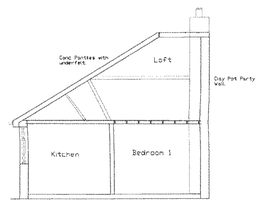

Existing Section DD

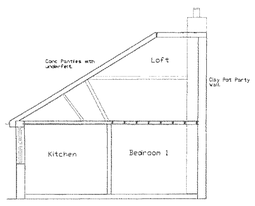

Existing Section EE



Existing Front North Elevation



Existing Rear South Elevation

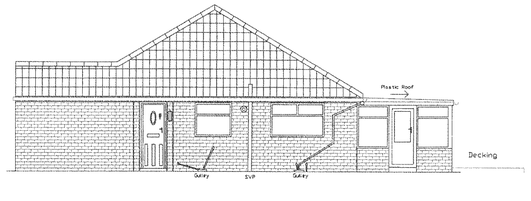

Existing East Flank Elevation

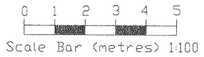

General Notes

1. Do not scale from these drawings. The contractor is to check all dimensions, levels and conditions on site and advise of any discrepancies prior to the commencement of any work on site. All details and dimensions relating to sub-contractors or suppliers' work must be affirmed with general contractor. All work is to be carried out in strict accordance with the relevant current British Standards and codes of practice. Materials and components are to be fixed in strict accordance with the manufacturers required instructions and recommendations and relevant body.

2. This drawing to be read in conjunction with associated drawings and specification clauses.

This Drawing is copyright

Client:	Ms M. Brydges, 14 Manor Close, Lancing, West Sussex, BN15 0QY.
Project:	Loft conversion to create bedroom & shower room/ WC & formation of front vehicle hardstanding at: 14 Manor Close, Lancing, West Sussex, BN15 0QY.

ADUR DISTRICT COUNCIL
PLANNING DIVISION
PLAN No. Adduc
DATE 09 DEC 2009

Scale	Date	Drawn
1:100 at A1	20/11/2009	Iain J Plant BSc (Hons)

Drawing No:	20/11/01 Existing Floor Plans, Sections & Elevations.

3j's
Surveyors & Valuers Ltd
75 Church Road
Hove
East Sussex BN3 2BB
Tel: (01273) 773193
Fax: (01273) 773166
Email: threejsltd@btconnect.com
Website: 3jssurveyors.co.uk