BOTH PROPERTIES
CROSSHATCH PATHWAY REMOVED
DWARF WALL TO BE 2·4M X 0·6M (MAX).
ACCESS GAP TO BE 3M OR GREATER

PLANTING INFRONT OF BINS + BETWEEN BINS+ FRONT WALL.

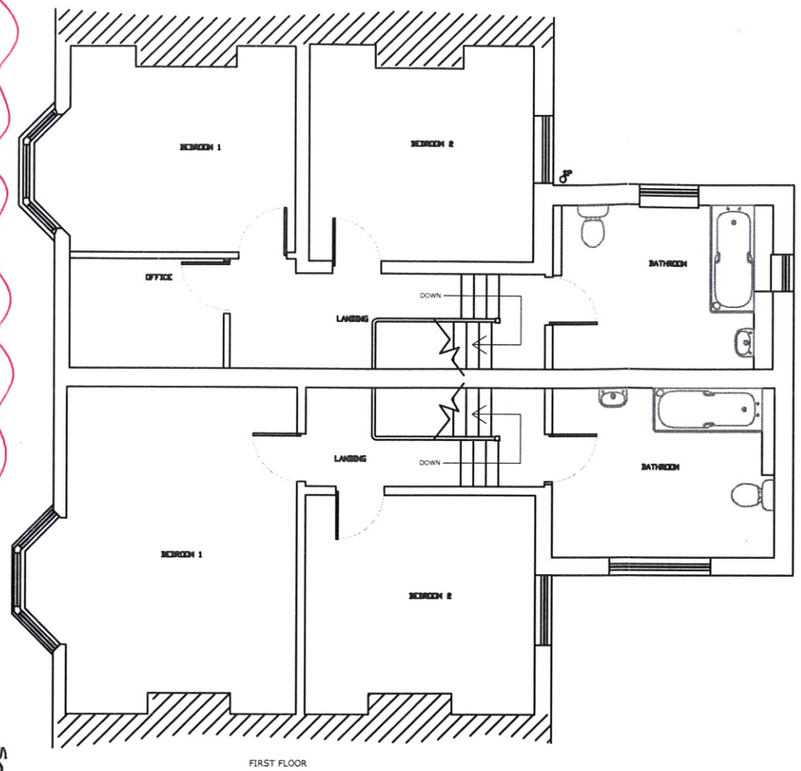

FIRST FLOOR

INDICATIVE SOFT PLANTING

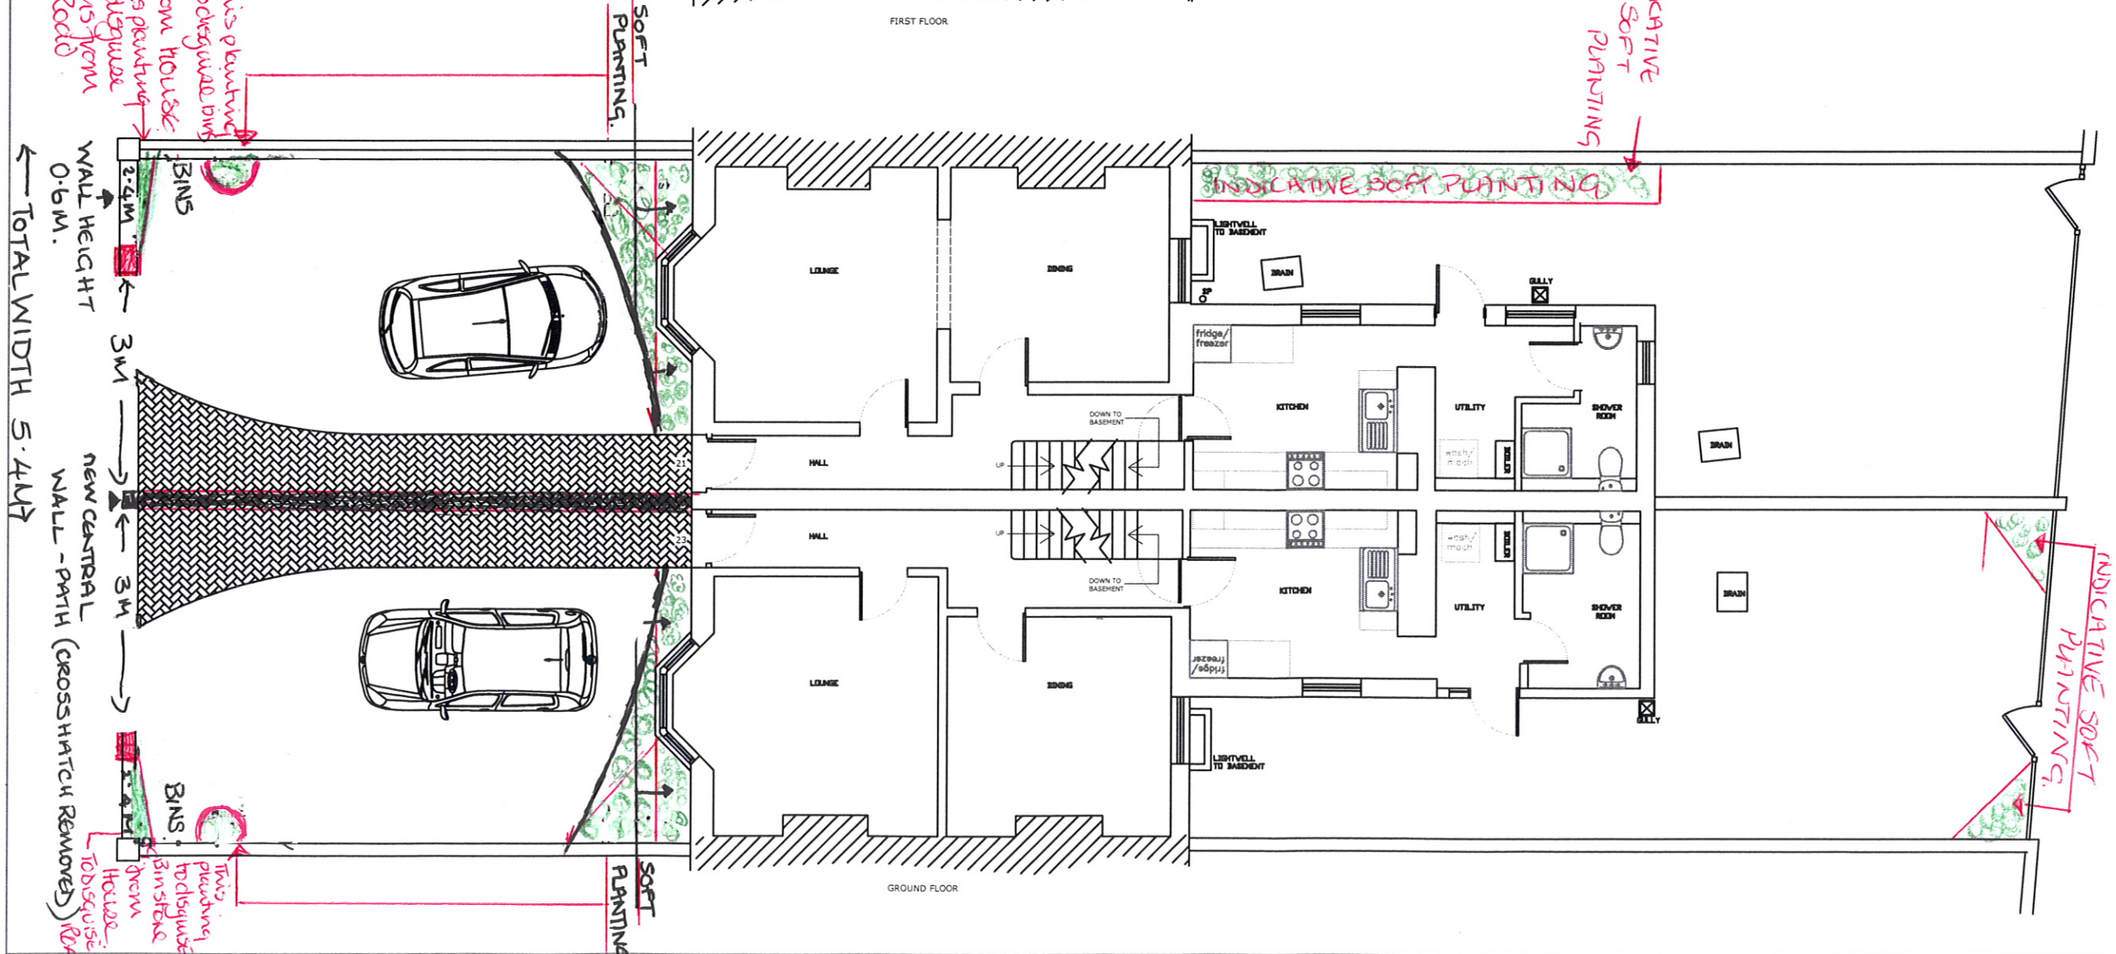

GROUND FLOOR

D.W. Electrical
Electrical Contractors
21-23 Buckingham Road
Shoreham-by-Sea
West Sussex
BN43 5UA
Tel: 01273 466700
Fax: 01273 466701
E-Mail: enquiries@dwelectrical.co.uk
Web: www.dwelectrical.co.uk

Client: DW ELECTRICAL LTD

Project: 21-23 BUCKINGHAM ROAD
SHOREHAM-BY-SEA
BN43 5UA

Title: BUILDING LAYOUT
AS PROPOSED

Drawn: C. S.	Checked:
Scale: 1 : 50	Date: JULY 2012

Drawing Number: DWE/002 Rev: