

CDM 2015 Health & Safety Information


This information relates only to 'Significant Hazards' identified on this drawing and is to be read in conjunction with the Designer's Hazard Register.

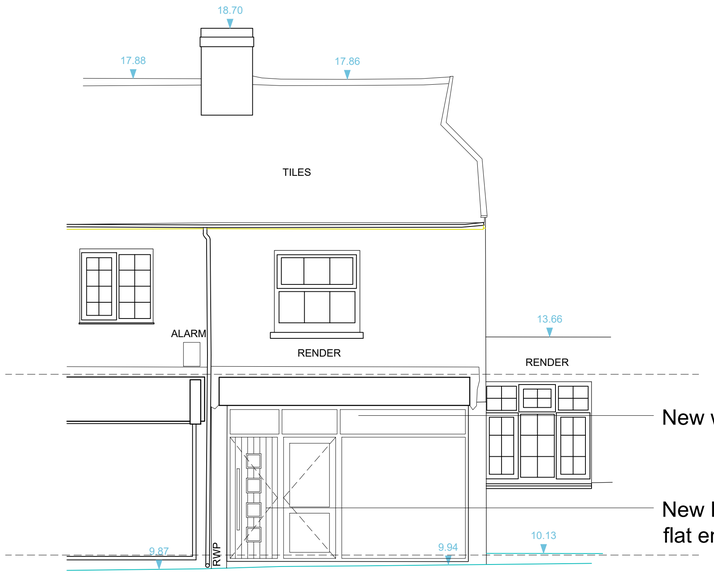


Proposed West Elevation
Scale 1:50

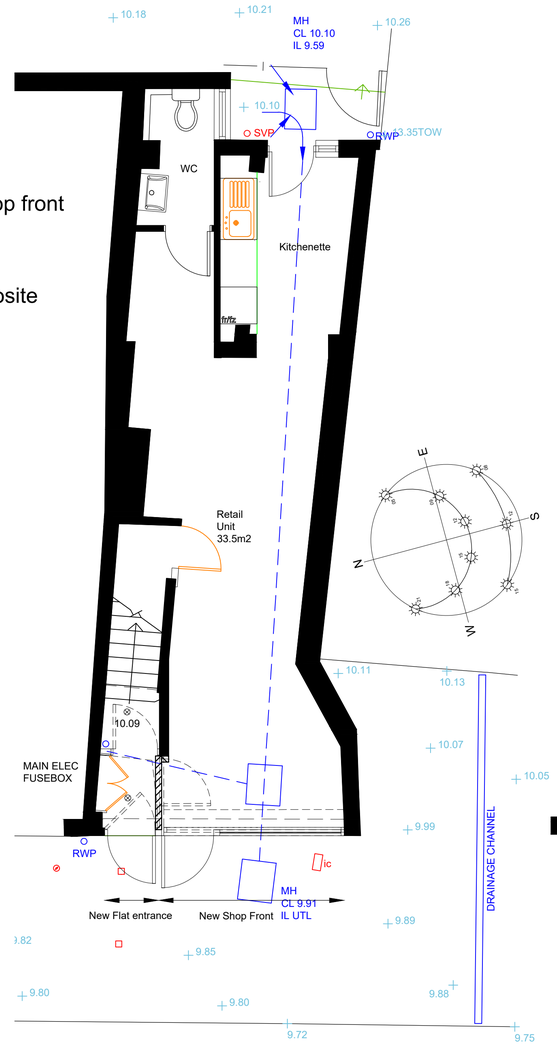


Proposed Ground Floor Plan
Scale 1:50

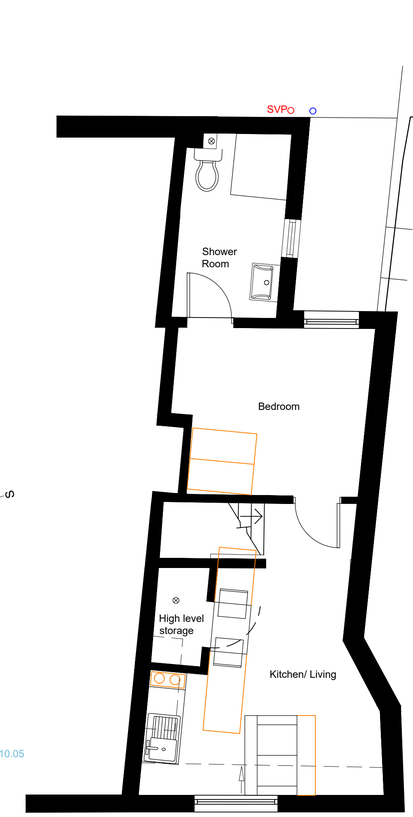


Proposed First Floor Plan
Scale 1:50

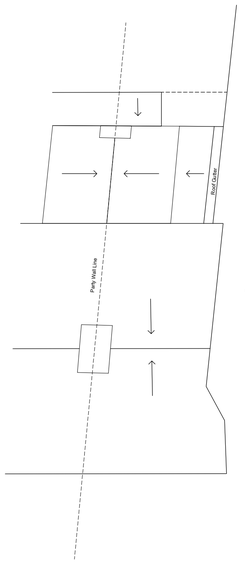

Proposed Roof Plan
Scale 1:100

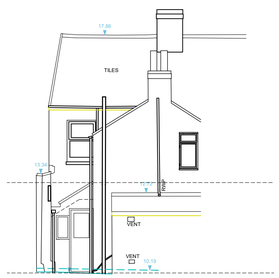

Proposed East Elevation
Scale 1:100

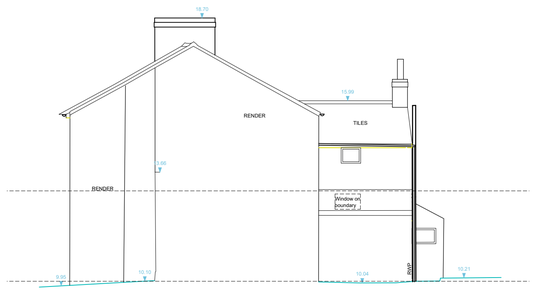

Proposed South Elevation
Scale 1:100

Client's Name: Brian Dodd	Drawing Title: Proposed Plans and Elevations	Drawn / Checked / Date: August 2022
Job Title: 11 South Street, Lancing	Scale: SCALE VARIES	Job No: 2100 / Drawing No: 007 / Rev: A
		Status: APPROVAL

Rev	Date	Revision Details	Dr	Ch

No dimensions to be scaled from drawing except for the purposes of Planning Applications. The contractor should check all dimensions on site. It is the contractors responsibility to ensure compliance with Building Regulations.