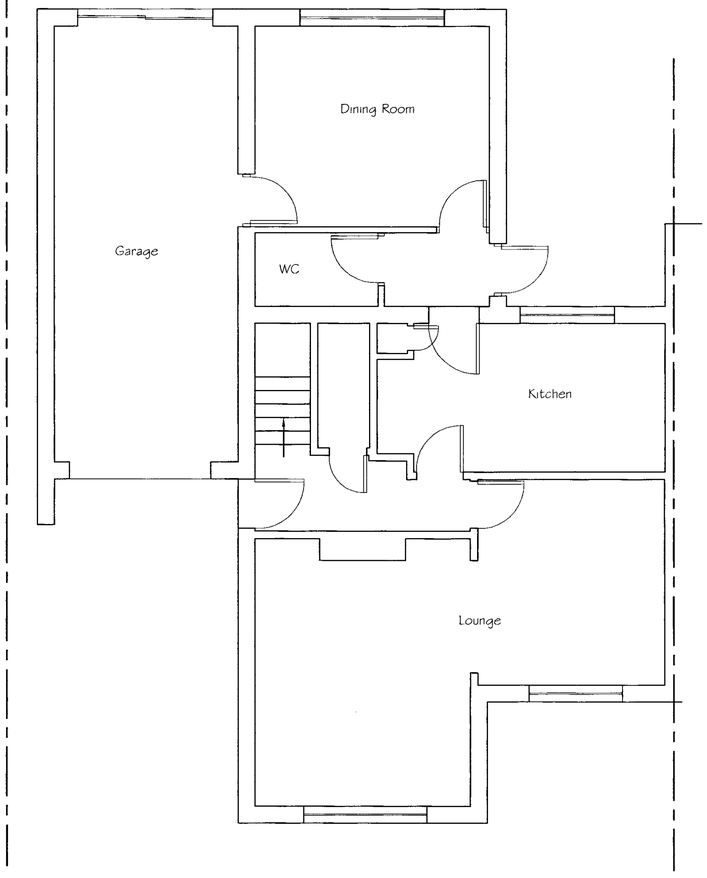

Existing Ground Floor Plan

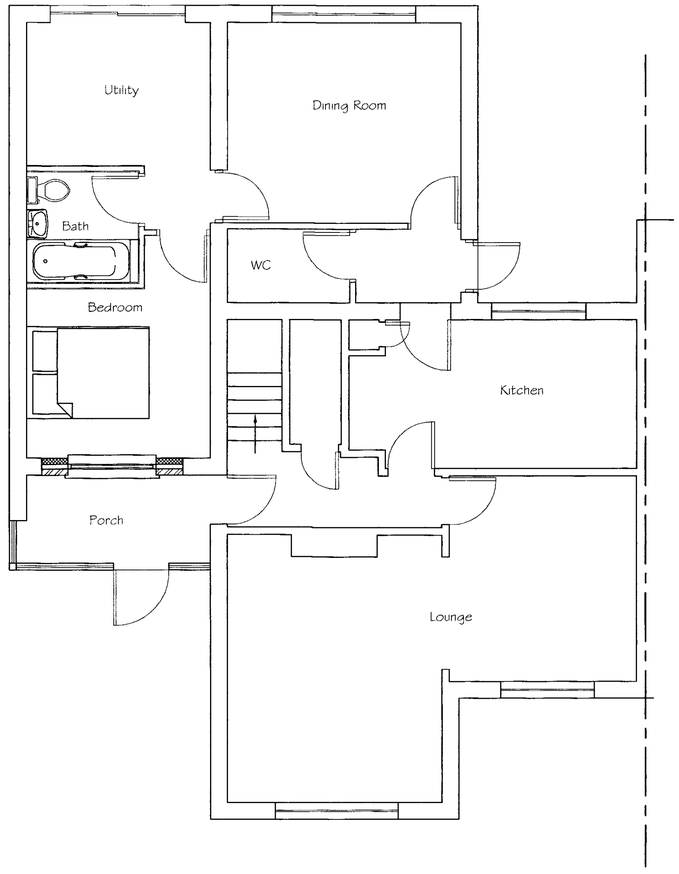

Proposed Ground Floor Plan

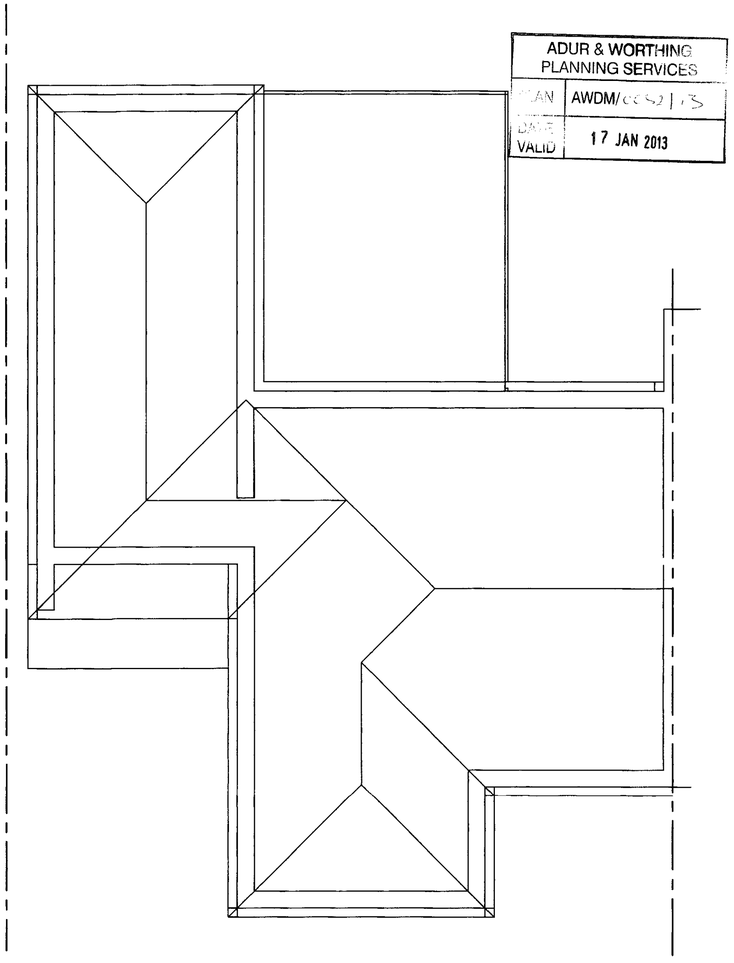

ADUR & WORTHING
PLANNING SERVICES
PLAN AWDM/0052/13
DATE VALID 17 JAN 2013

Proposed Roof Plan

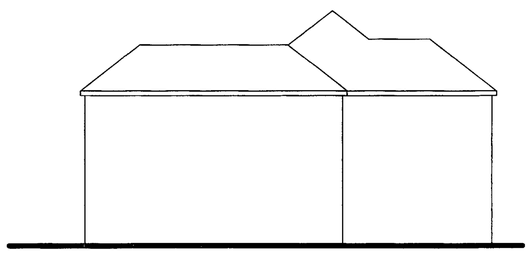

Existing Side Elevation

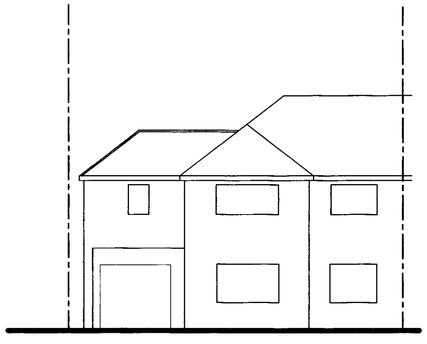

Existing Front Elevation

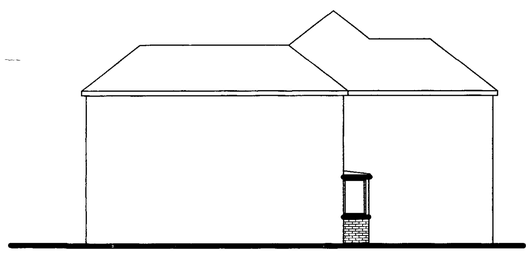

Proposed Side Elevation

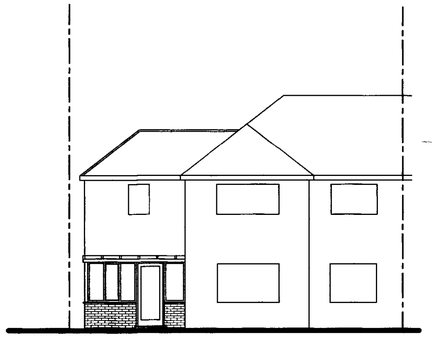

Proposed Front Elevation

Tony Rogers
Building Consultants
Address: 40 Dawn Crescent, Upper Beeding
West Sussex, BN44 3WH
Telephone: 01903 815225 Fax: 01903 815225

Rev.	Date:	Revision Description:

Client: Mr P O'Donnell

Address: 74 Kingston Lane
Southwick
West Sussex
BN43 6YQ

Project: Conversion of garage to granny annexe and glazed porch

Scale: 1:50 1:100
Paper Size A1

Date: January 2013

Drawing No: 12/808/01

Drawn By: AWR

Revision: