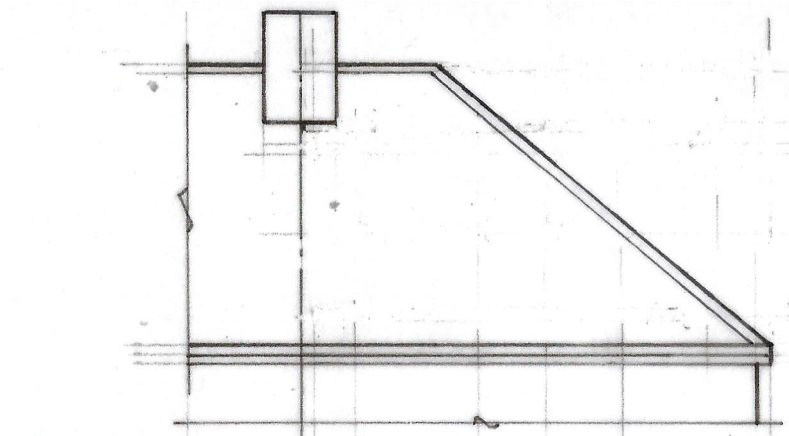

REAR ELEVATION (1:100)

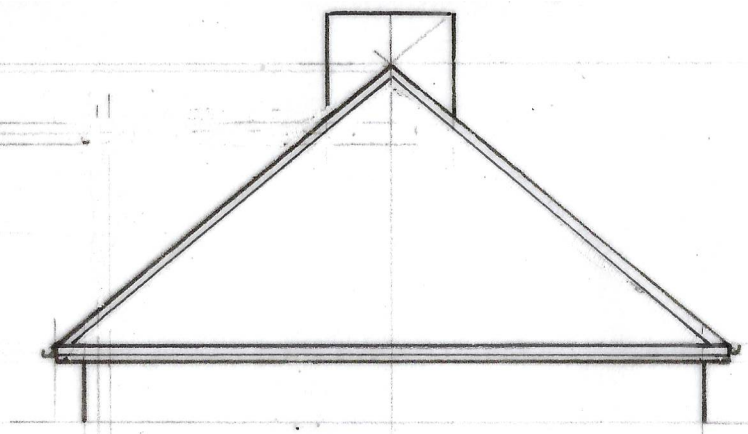

SIDE ELEVATION (1:100)

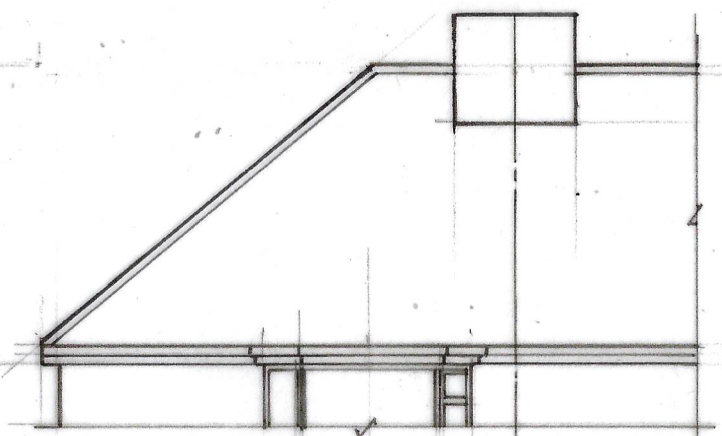

FRONT ELEVATION (1:100)

EXISTING ELEVATIONS

0m 1 2 3 4 5m
1:100 (A3)

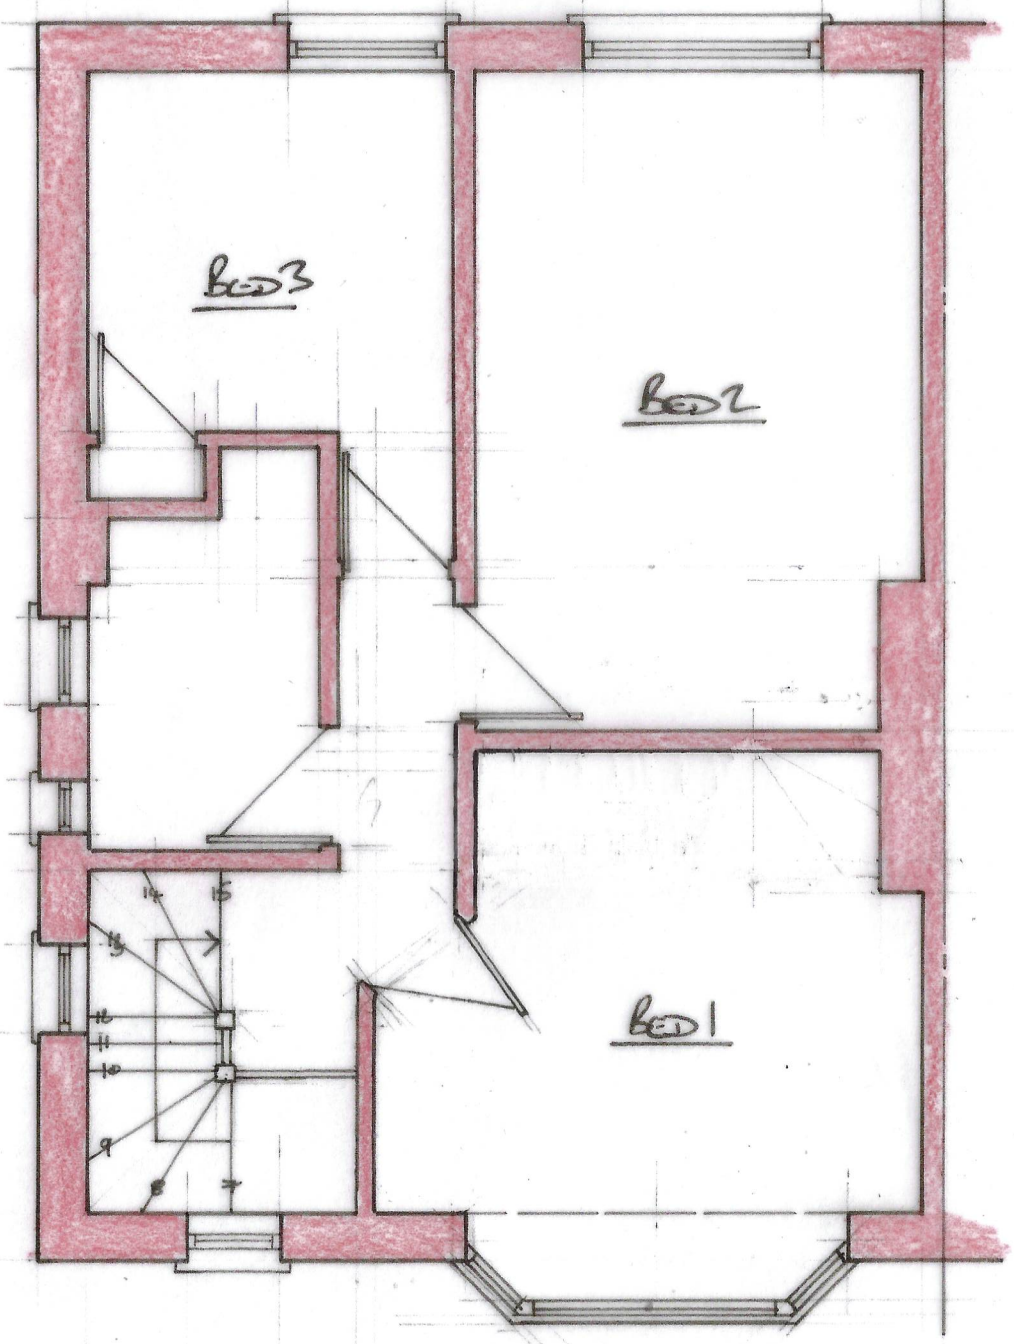

EXISTING 1ST FLOOR PLAN (1:50)

0m 1m 2m
1:50 (A3)

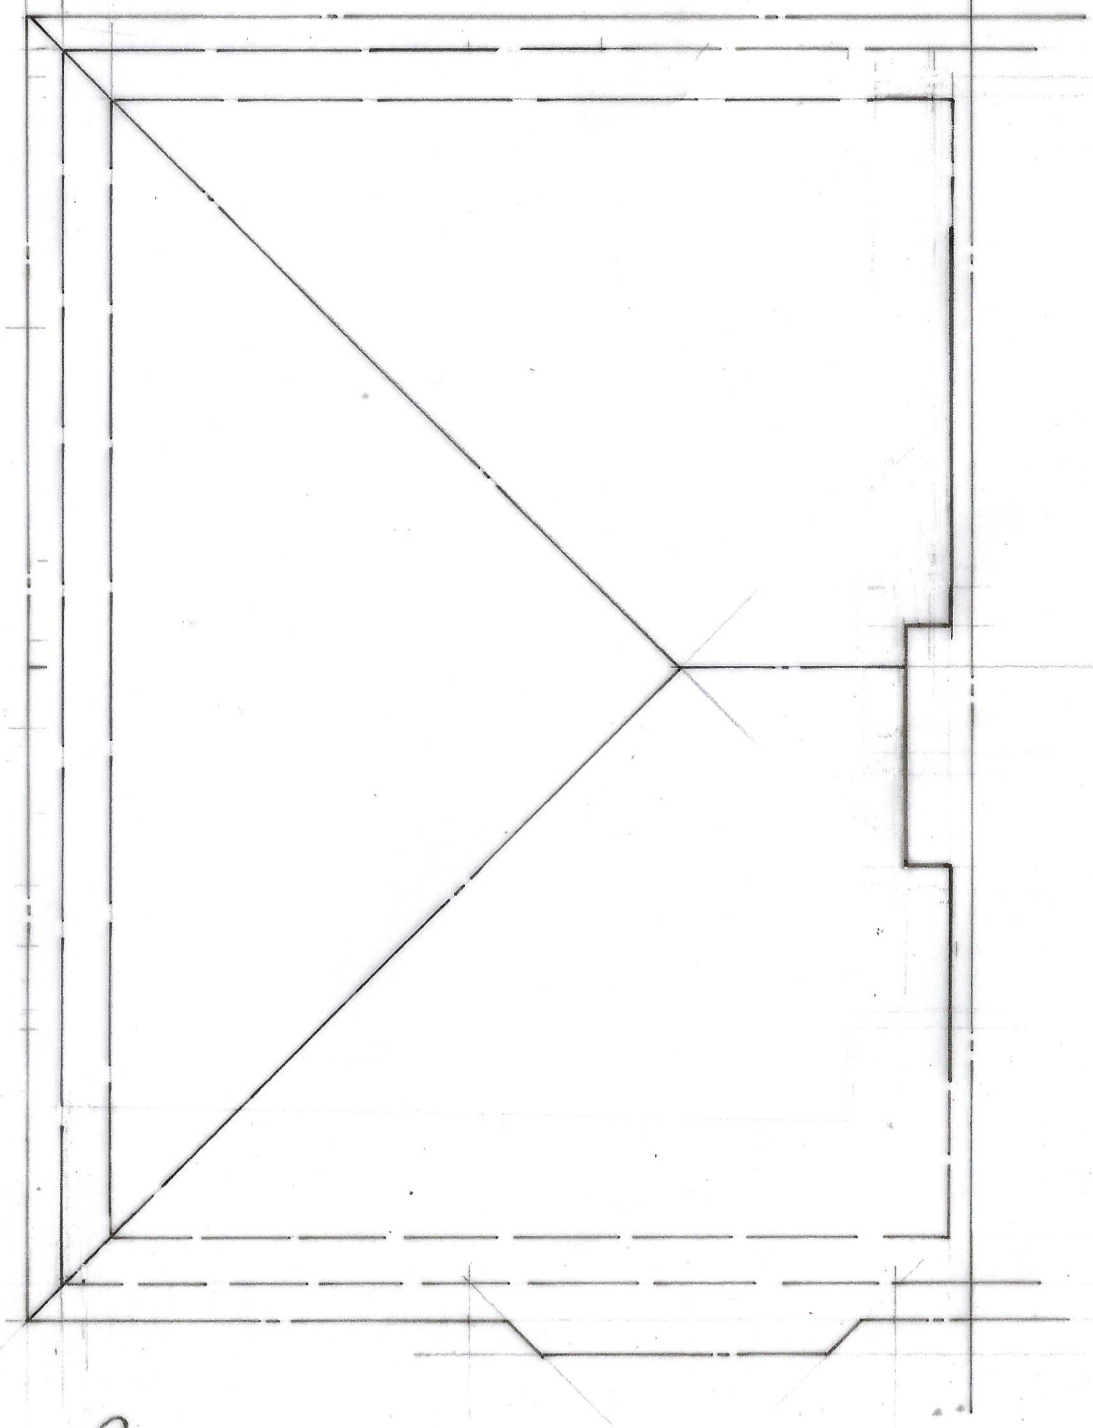

EXISTING ROOF PLAN (1:50)

127 KINGS ROAD, LANCING

EXISTING 1ST FLOOR + ROOF PLAN 1:50 127KR/04